CITY OF TEMPE DESIGN PROJECTS
TO FOLLOW COT'S DRAFTING GUIDES
OVERALL SIZE OF DRAFTING AREA TO BE 22' X 34"
ALL TEXT SIZES SHALL BE LEGIBLE AFTER 50%
REDUCTION TO 11" X 17". FINAL CONSTRUCTION
PLANS TO BE PLOTED ON 24" X 36" MYLAR.

UPDATED ON APRIL 2008

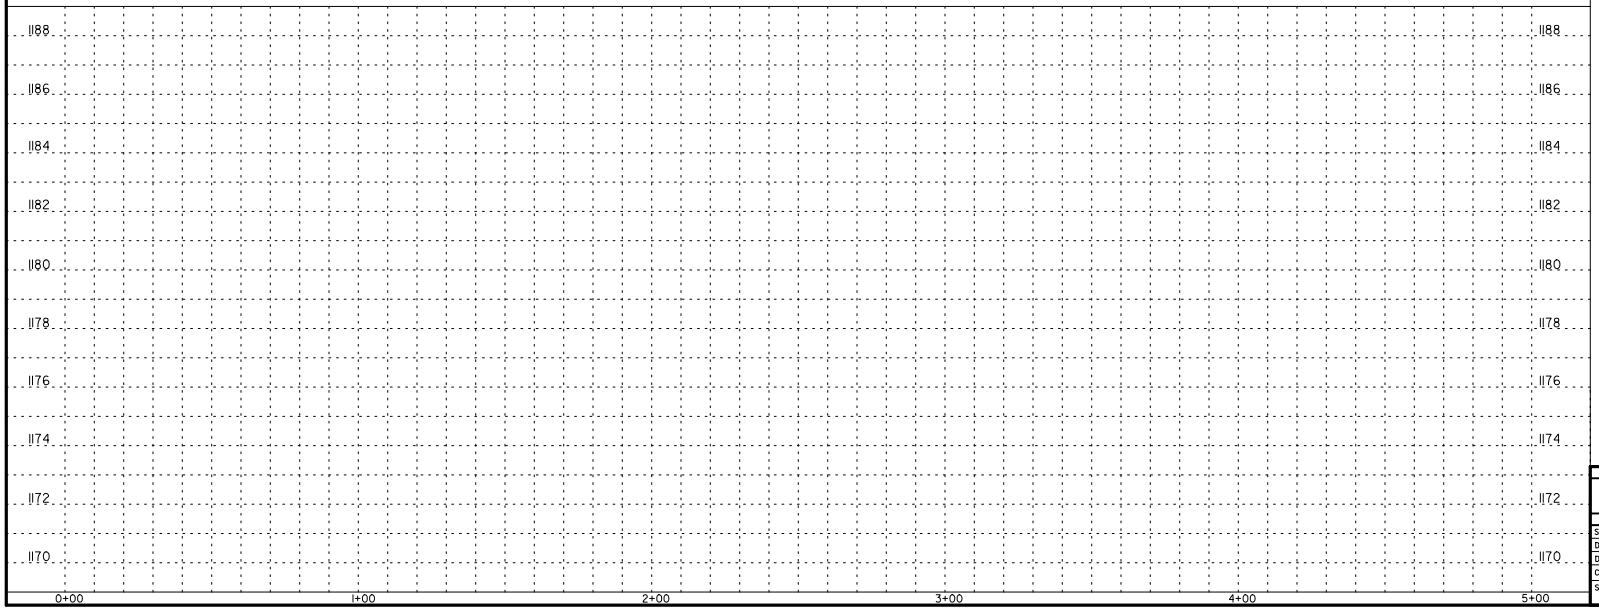

CONSTRUCTION NOTES

TWO WORKING DAYS BEFORE YOU DIG
CALL FOR THE BLUE STAKES
602-263-1100
BLUE STAKE CENTER
CALL COLLECT

DEPARTMENT OF PUBLIC WORKS
CITY OF TEMPE
DIVISION OF ENGINEERING
P.O. BOX 5002 TEMPE, ARIZONA 85280

SURVEYED:	DESCRIPTION	DATE
DESIGNED:		PROJECT NO.
DRAWN:		
CHECKED:		SHT. OF
SCALE:		