CITY OF TEMPE
PUBLIC WORKS DEPARTMENT
DIVISION OF ENGINEERING

RIO SALADO TOWN LAKE
COMMUNITY FACILITIES DISTRICT MAP

PROJECT NO. 946523

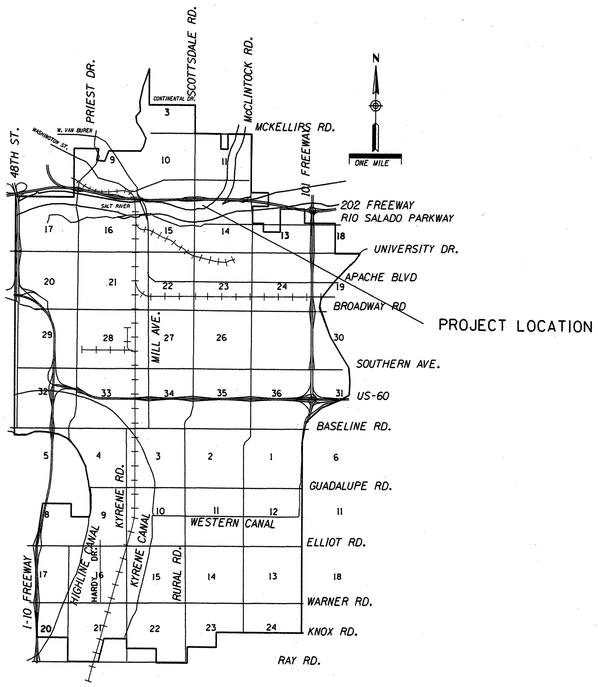

SHEET INDEX

DESCRIPTION	SHEET NO.
COVER SHEET	1
PARCELS 1-34	2
PARCELS 35-45 & 52-69	3

MAYOR
HUGH HALLMAN

VICE MAYOR
MARK MITCHELL

CITY COUNCIL
BEN ARREDONDO
BARBARA CARTER
LEONARD COPPLE
PAM GORONKIN
HUT HUTSON

UTILITY INFORMATION

FRANCO JAUREGUI **AT & T**	AUGUST 04 **DATE**
MARVIN LOMAX / PAT McCARTHY **US WEST**	AUGUST 04 **DATE**
KATHRYN CUTHBERTSON (PARTIAL REQUIRED) **ARIZONA PUBLIC SERVICE CO.**	AUGUST 04 **DATE**
GIL GARCIA **AIR PRODUCTS**	AUGUST 04 **DATE**
ARRON DICK **SALT RIVER PROJECT-WATER**	AUGUST 04 **DATE**
AL BAIZEL **SALT RIVER PROJECT-POWER**	AUGUST 04 **DATE**
DENNIS SEAGERS **EL PASO NATURAL GAS CO.**	AUGUST 04 **DATE**
VIVIAN HUNSAKER **SOUTHWEST GAS CORP.**	AUGUST 04 **DATE**
BILL WIGHT **COX COMMUNICATIONS**	AUGUST 04 **DATE**
CITY ENGINEER	AUGUST 04 **DATE**
"N/A" **MARICOPA COUNTY DEPT. OF ENVIRONMENTAL MGMT.**	AUGUST 04 **DATE**

N

SCALE: 1" = 200'

100 0 100 200
Scale in Feet

REGISTERED LAND SURVEYOR
25382
JERRY L. CHAMBERLIN
Date Signed 9/2/04
ARIZONA, U.S.A.

STANTEC Consulting Inc.
8211 South 48th Street
Phoenix, AZ. 85044
Tel. (602) 438-2200

DEPARTMENT OF PUBLIC WORKS
CITY OF TEMPE
DIVISION OF ENGINEERING
P.O. BOX 5002 TEMPE, ARIZONA 85283

CHECKED:	RIO SALADO TOWN LAKE COMMUNITY FACILITIES DISTRICT PROJECT NO 946523	DATE AUG 04
DESIGNED: S L		PROJECT NO. 956649
DRAWN: RSS		
SCALE: 1"=200'		SHT 1 OF3

E:/DRAFT/USTATION/0501/501AD01.DGN