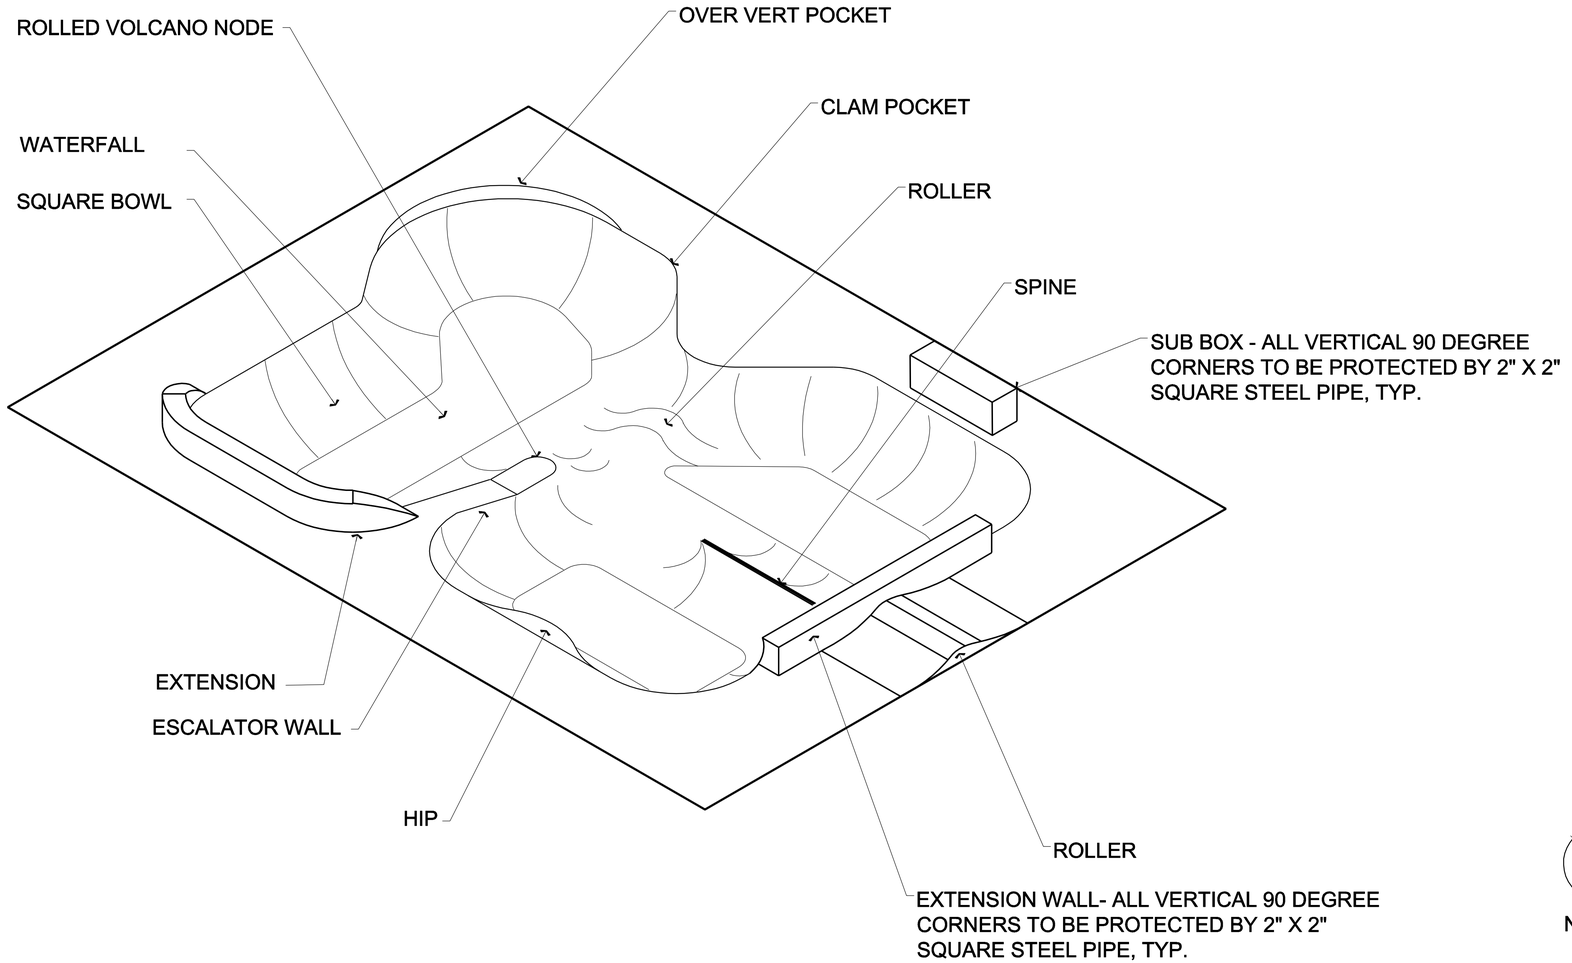

SITE design group
2734 Loker Ave. West, Suite H
Carlsbad, CA 92010
[t] 877.734.7275
www.sitedesigngroup.com

TWO WORKING DAYS BEFORE YOU DIG
CALL FOR THE BLUE STAKES
263-1100
BLUE STAKE CENTER
CALL COLLECT

NORTH

REGISTERED LANDSCAPE ARCHITECT
MICHAEL R. McINTYRE
DATE SIGNED 05-21-07
ARIZONA U.S.A.

J2 engineering and environmental design
4649 east cotton gin lane, suite b2
phoenix, arizona 85040
phone: 602.438.2221
www.j2design.us

DEPARTMENT OF PUBLIC WORKS
CITY OF TEMPE
DIVISION OF ENGINEERING
P.O. BOX 5002 TEMPE, ARIZONA 85280

SURVEYED: AZTEC	DESCRIPTION (AMUSEMENT STRUCTURE) BMX/SKATE FACILITY- AXON	DATE 5-21-07
DESIGNED: TEAM		PROJECT NO. 6302401
DRAWN: TEAM		DWG. 6.04
CHECKED:		SHT. OF
SCALE: AS NOTED		