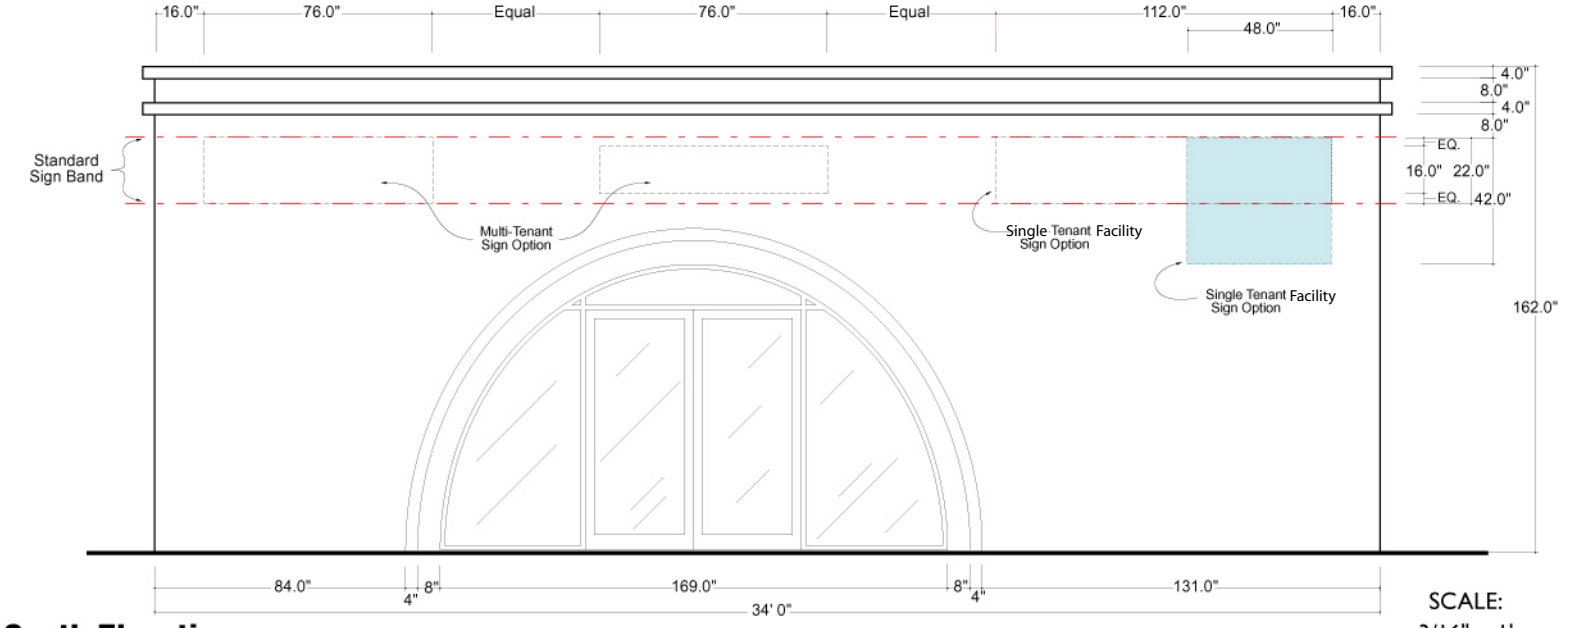

South Elevation

SCALE: 3/16" = 1'

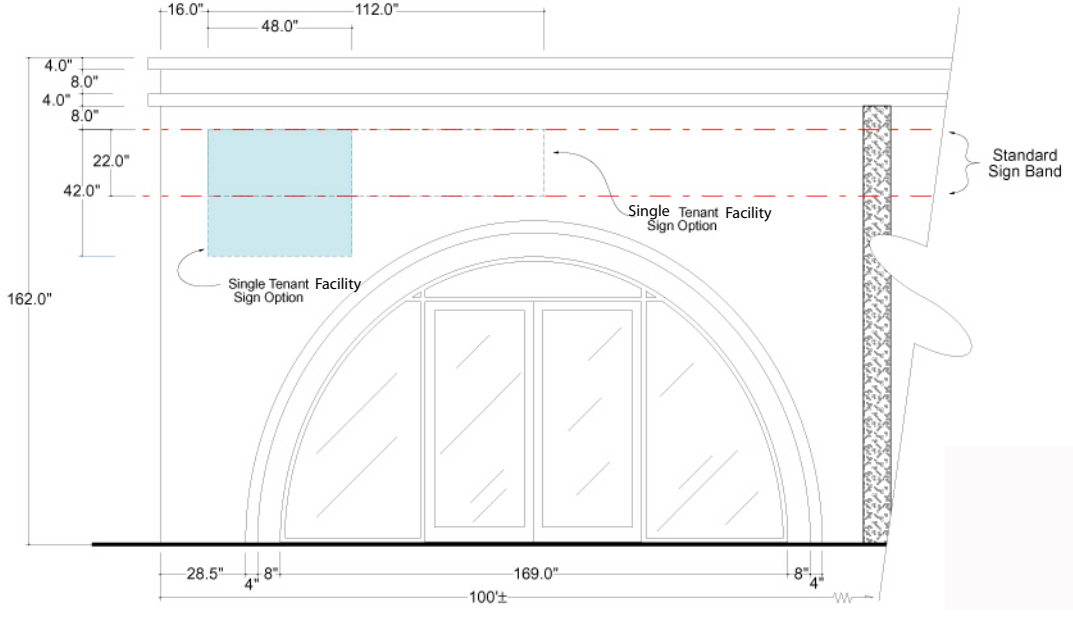

East Elevation

SCALE: 3/16" = 1'