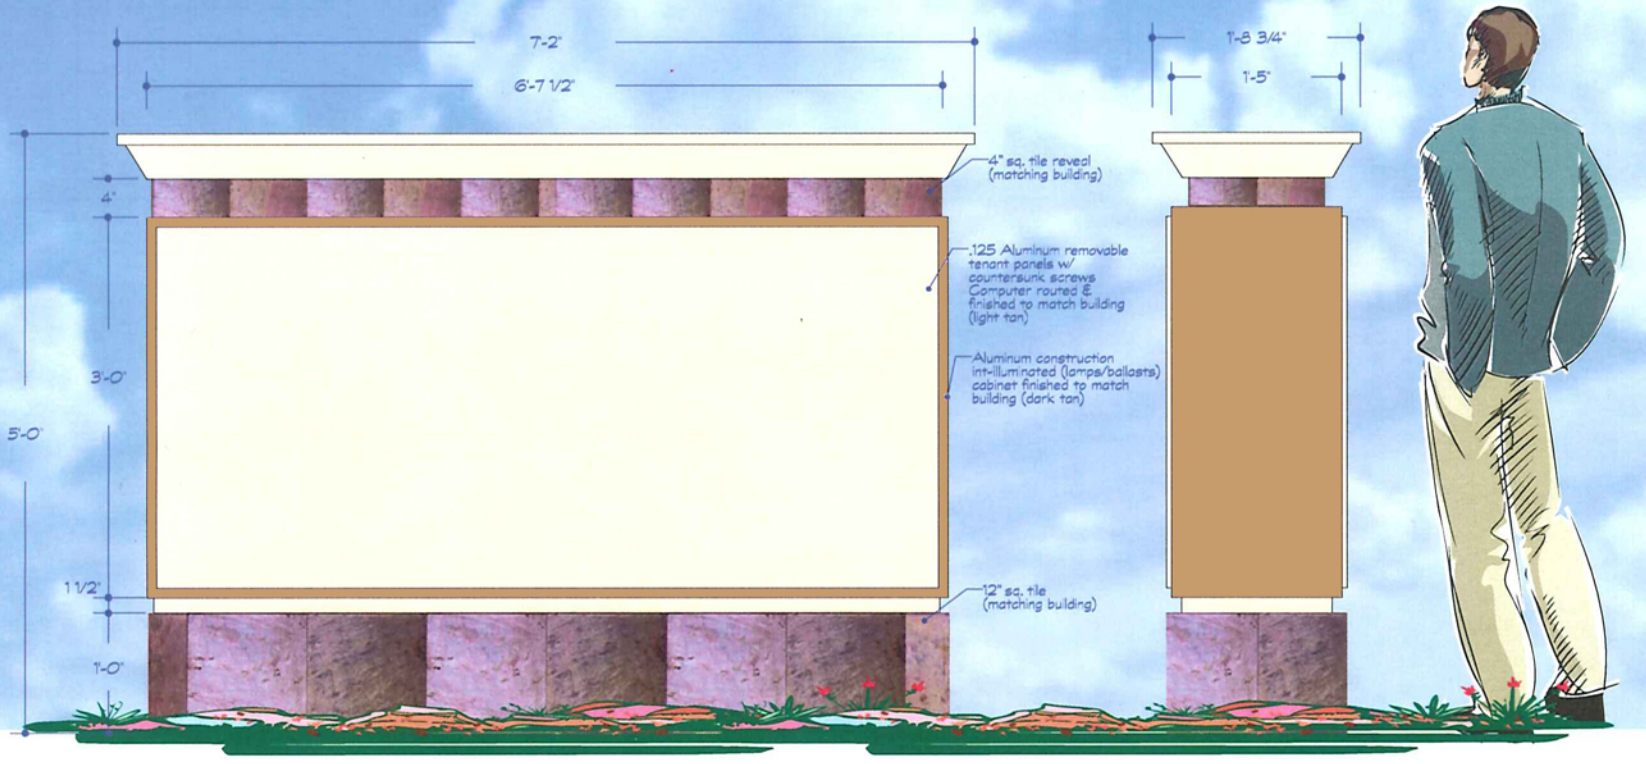

DOUBLE FACED MONUMENT DISPLAY

Scale: 1" = 1'-0"

Fabricate & install aluminum construction center I.D. signs as illustrated.