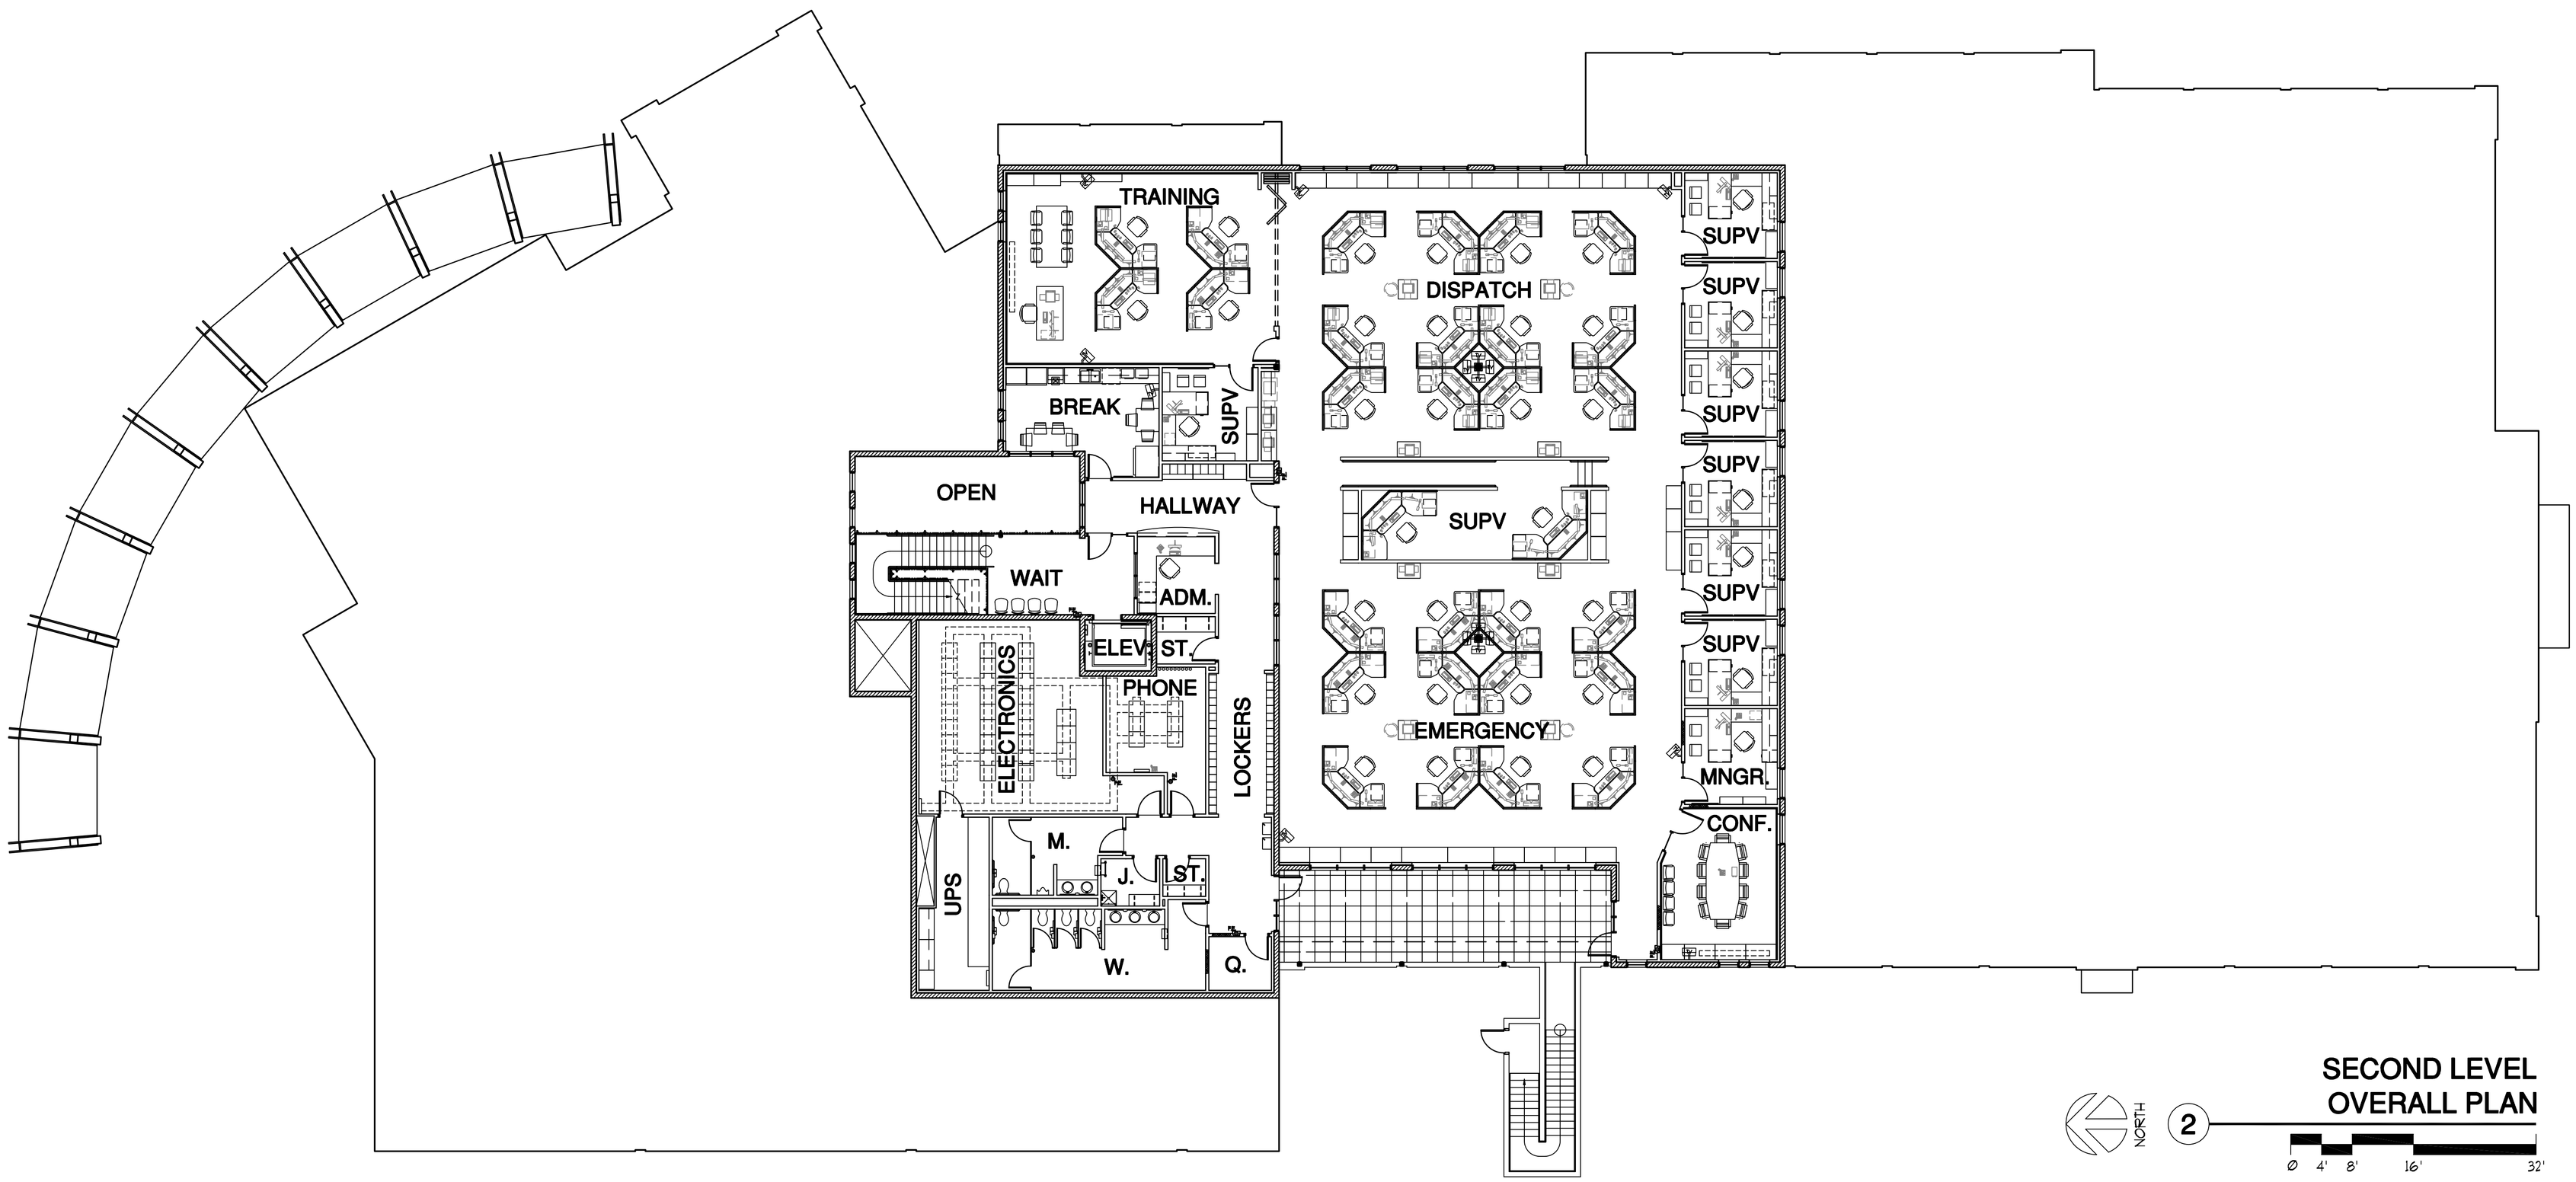

SECOND LEVEL OVERALL PLAN

Arrington Watkins Architects

5240 North 16th Street
Suite 101
Phoenix, Arizona 85016
Telephone: (602) 279-4373
Fax: (602) 279-9110

A Limited Liability Company
Copyright 2005

APACHE BOULEVARD POLICE SUBSTATION & EVIDENCE STORAGE

1855 EAST APACHE BOULEVARD
TEMPE, ARIZONA 85281

PROJECT NUMBER 5500961

NO.	REVISIONS	DATE

PROJECT NO.: 0402
DATE: 12/14/05
DESIGNED BY: KDS
DRAWN BY: KDS
APPROVED BY: MAG

SHEET TITLE:
SUBSTATION ARCHITECTURAL SECOND LEVEL OVERALL PLAN

SHEET NO.:

A-100b

DS041503