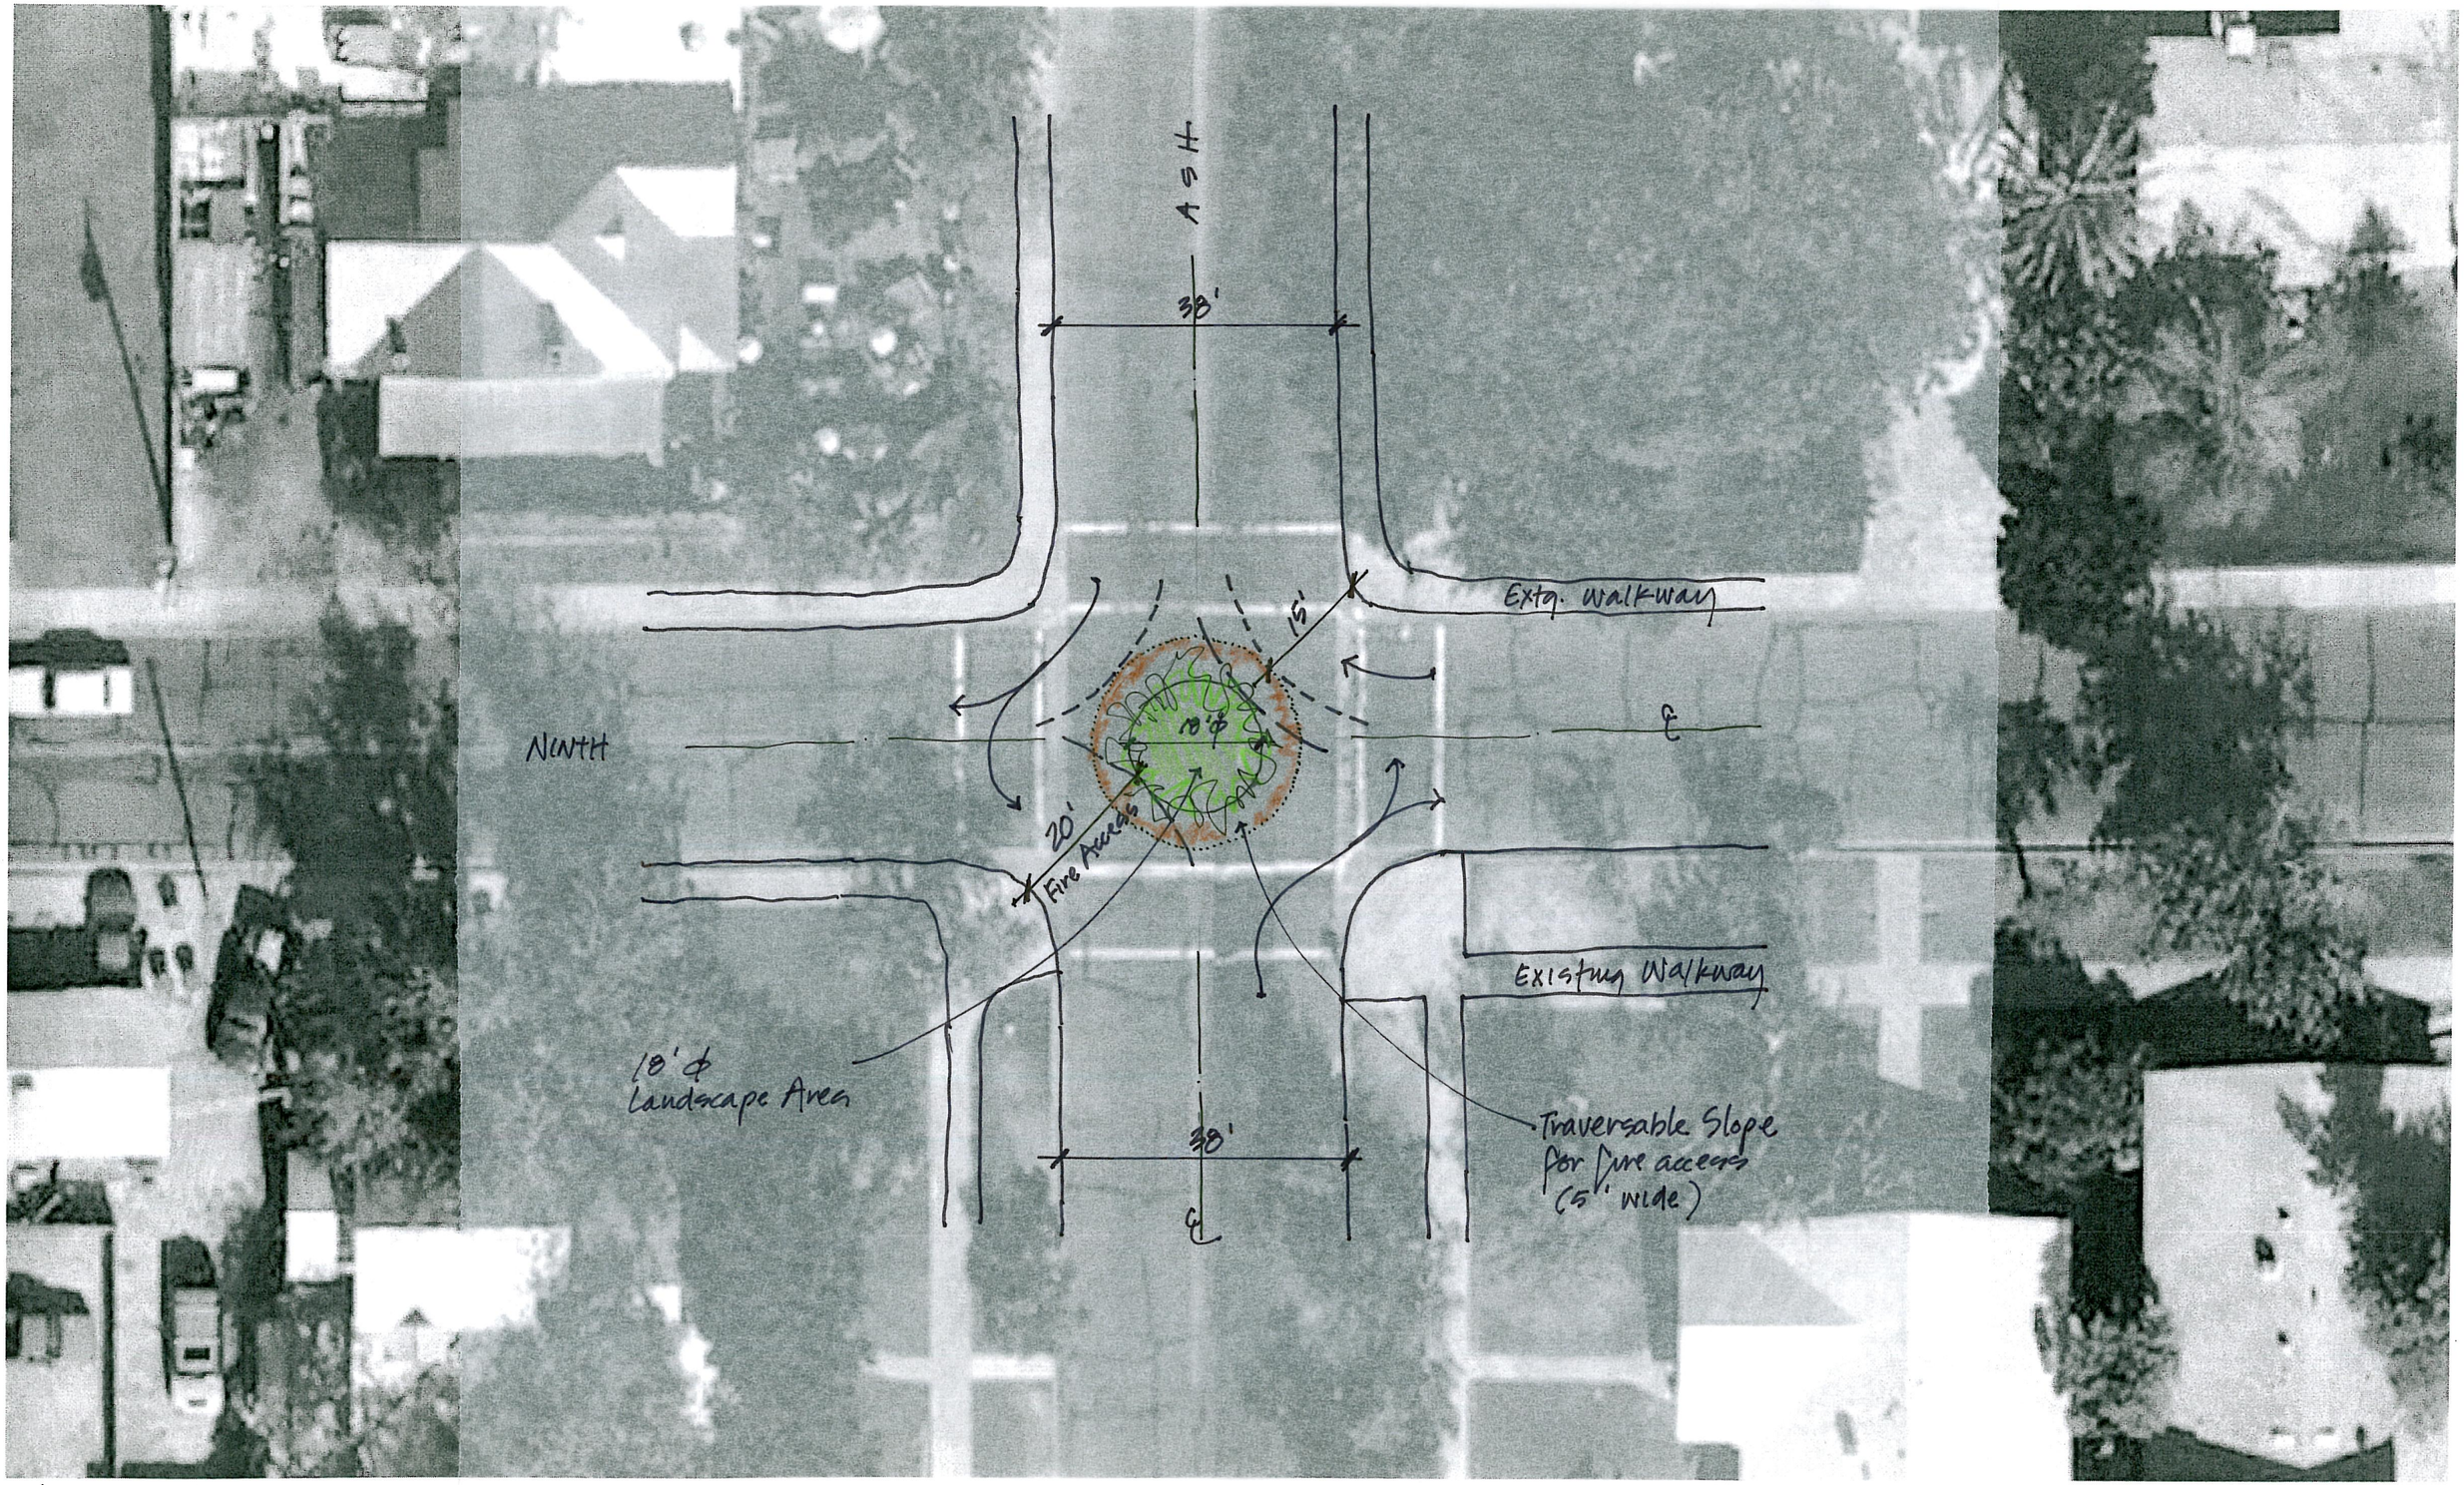

9TH STREET & ASH AVENUE

Traffic Circle

A DYE DESIGN
4.28.08

0 5 10 20 40
SCALE IN FEET 1" = 20'