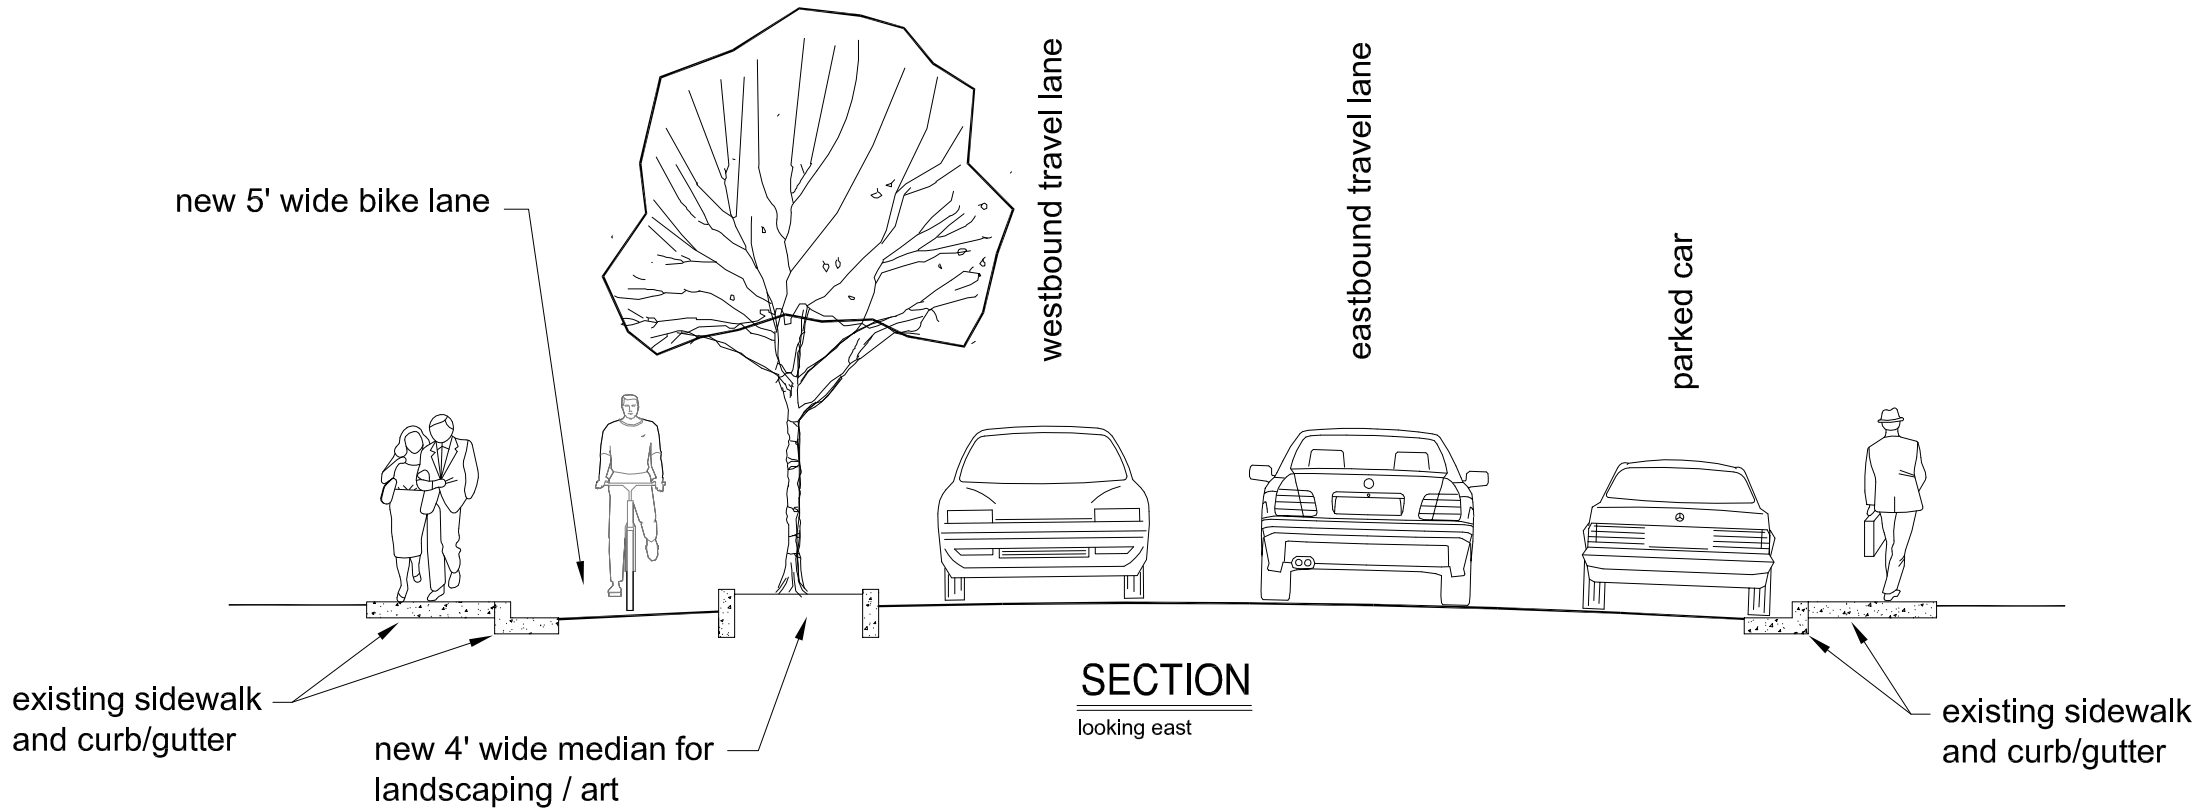

SECTION

looking east

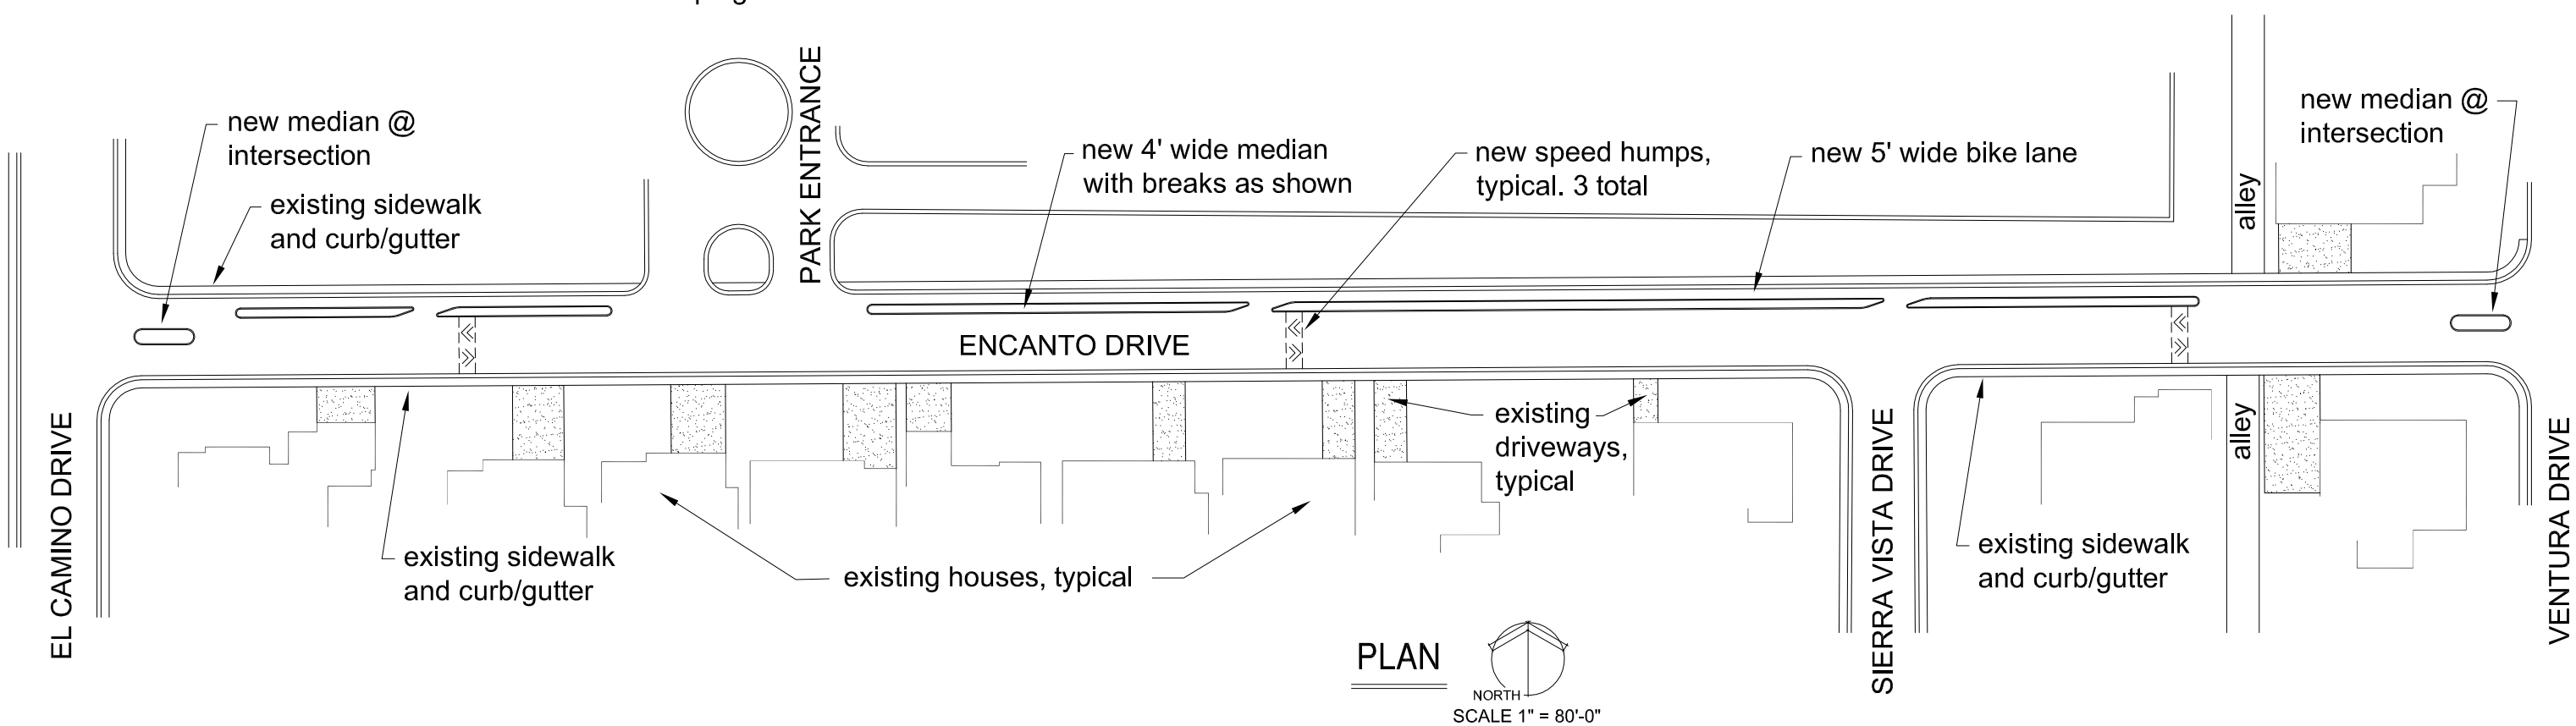

PLAN

SCALE 1" = 80'-0"

TERRANO landscape architecture urban design	CONCEPT TRAFFIC CALMING	ENCANTO DRIVE WEST DALEY PARK NEIGHBORHOOD TEMPE, ARIZONA	June 2009 L1.0