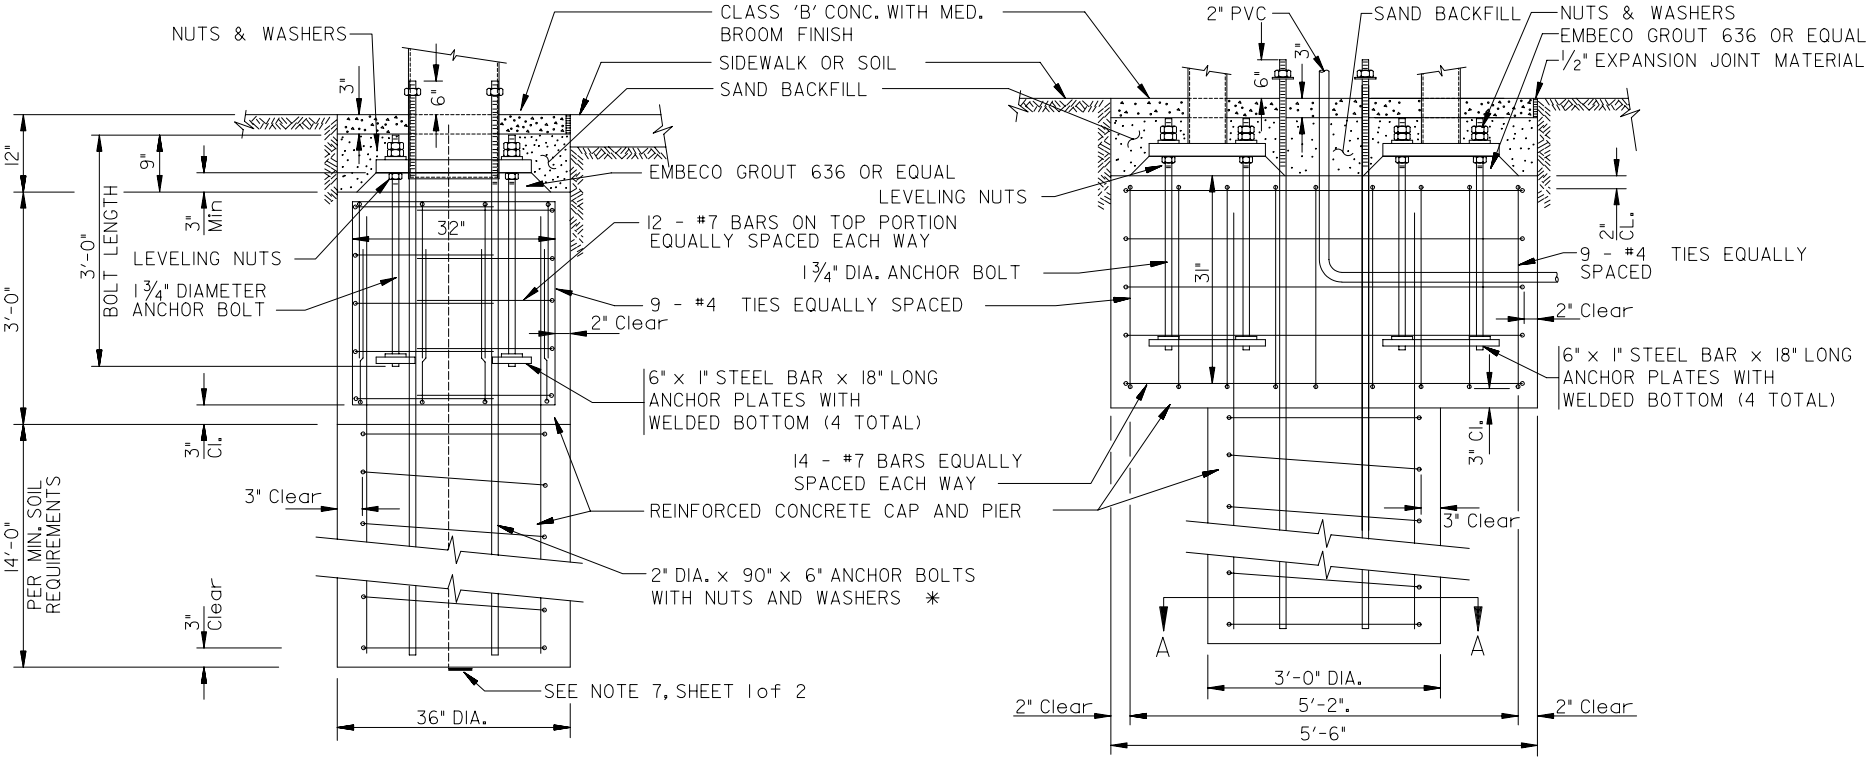

END VIEW SECTION

SIDE VIEW SECTION

* BOLTS FOR INTERIM SIGNAL ERECTION MAY BE DELETED AT ENGINEER'S DIRECTION.

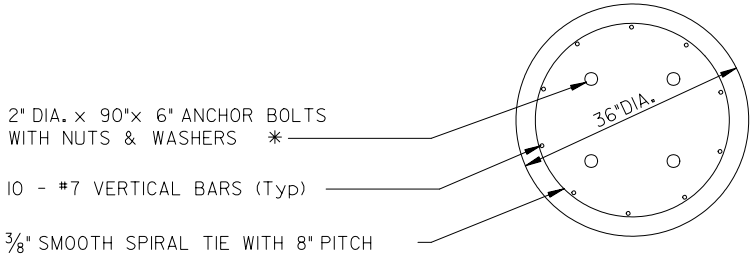

SECTION A - A

ORIGINAL SIGNATURE ON FILE AT THE CITY OF TEMPE

APPROVED: _____ DEPUTY PUBLIC WORKS MANAGER TRANSPORTATION _____ DATE

APPROVED: _____ DEPUTY PUBLIC WORKS MANAGER CITY ENGINEER _____ DATE

CITY OF TEMPE PUBLIC WORKS DEPARTMENT	TRAFFIC SIGNAL FOUNDATION DETAIL FOR MODULAR 20,35,40 MAST ARM STRUCTURES	ASSEMBLY DRAWING ONLY SPECS AND DESIGN BY T.A. CAID INDUSTRIES, INC TUCSON, AZ	DETAIL T-571 SHEET 2 OF 2 REVISED 2001