Proposed Mid-Block Section

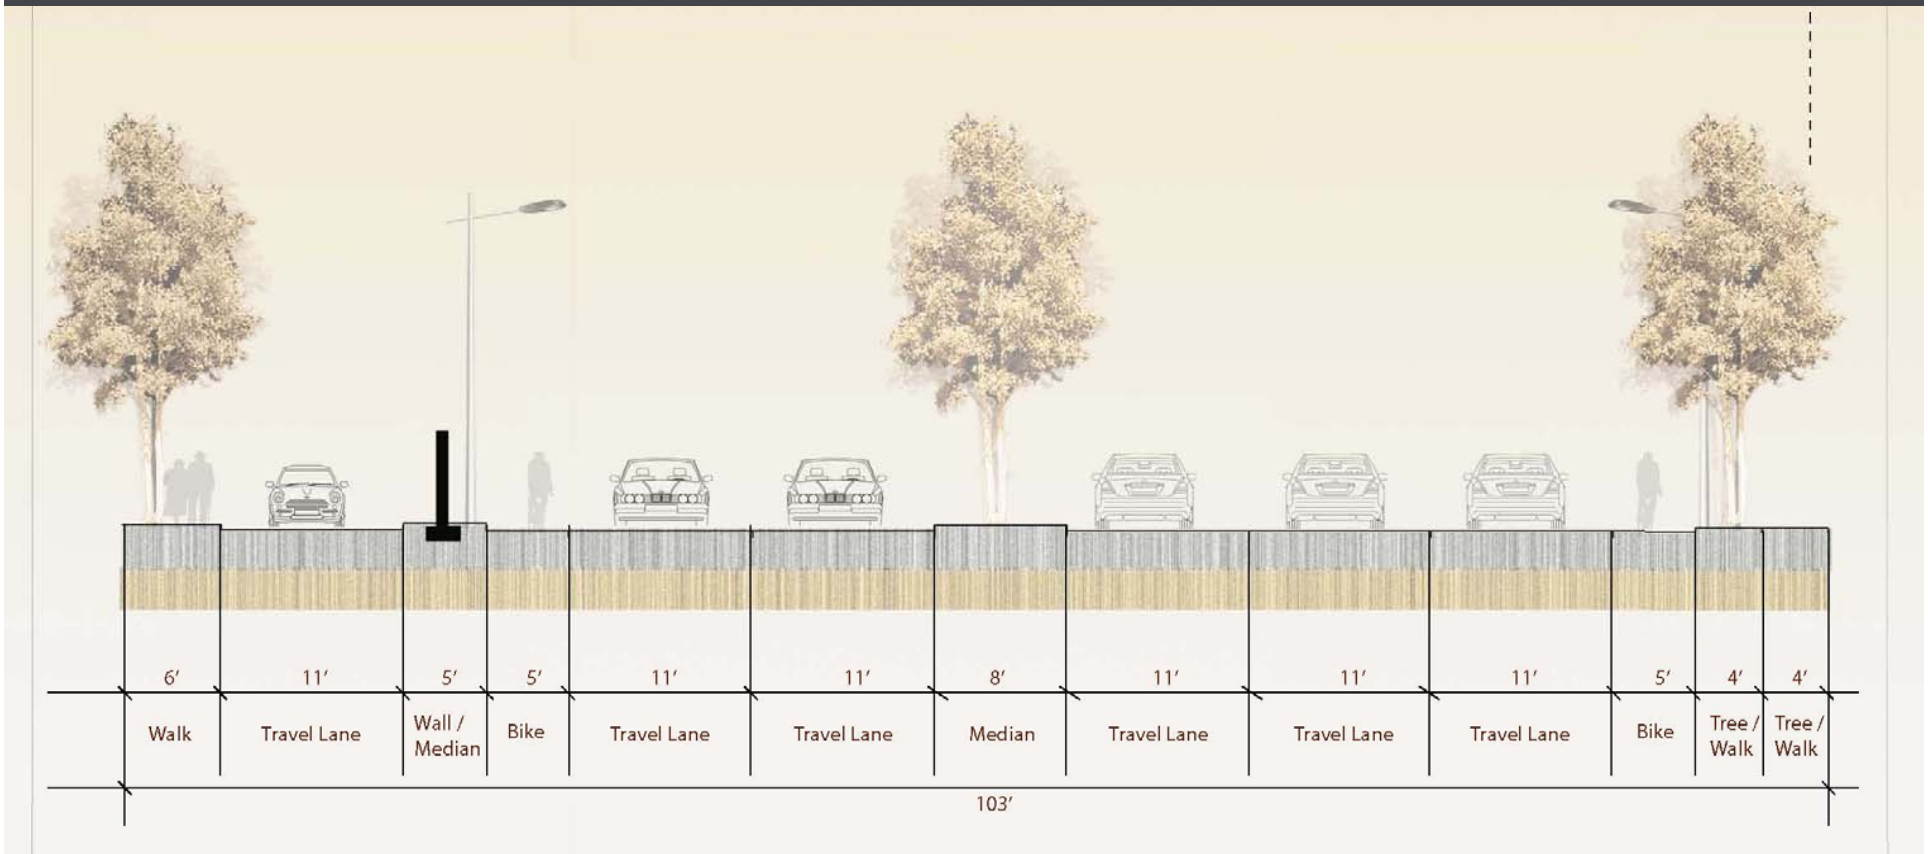

- Based on existing right-of-way. Where additional ROW is not provided, bike lanes and sidewalks may be consolidated into multi-use paths.
- Sidewalks and bike paths on both sides of Broadway Road.
- Shade trees should allow tall canopy for viewing of signs.