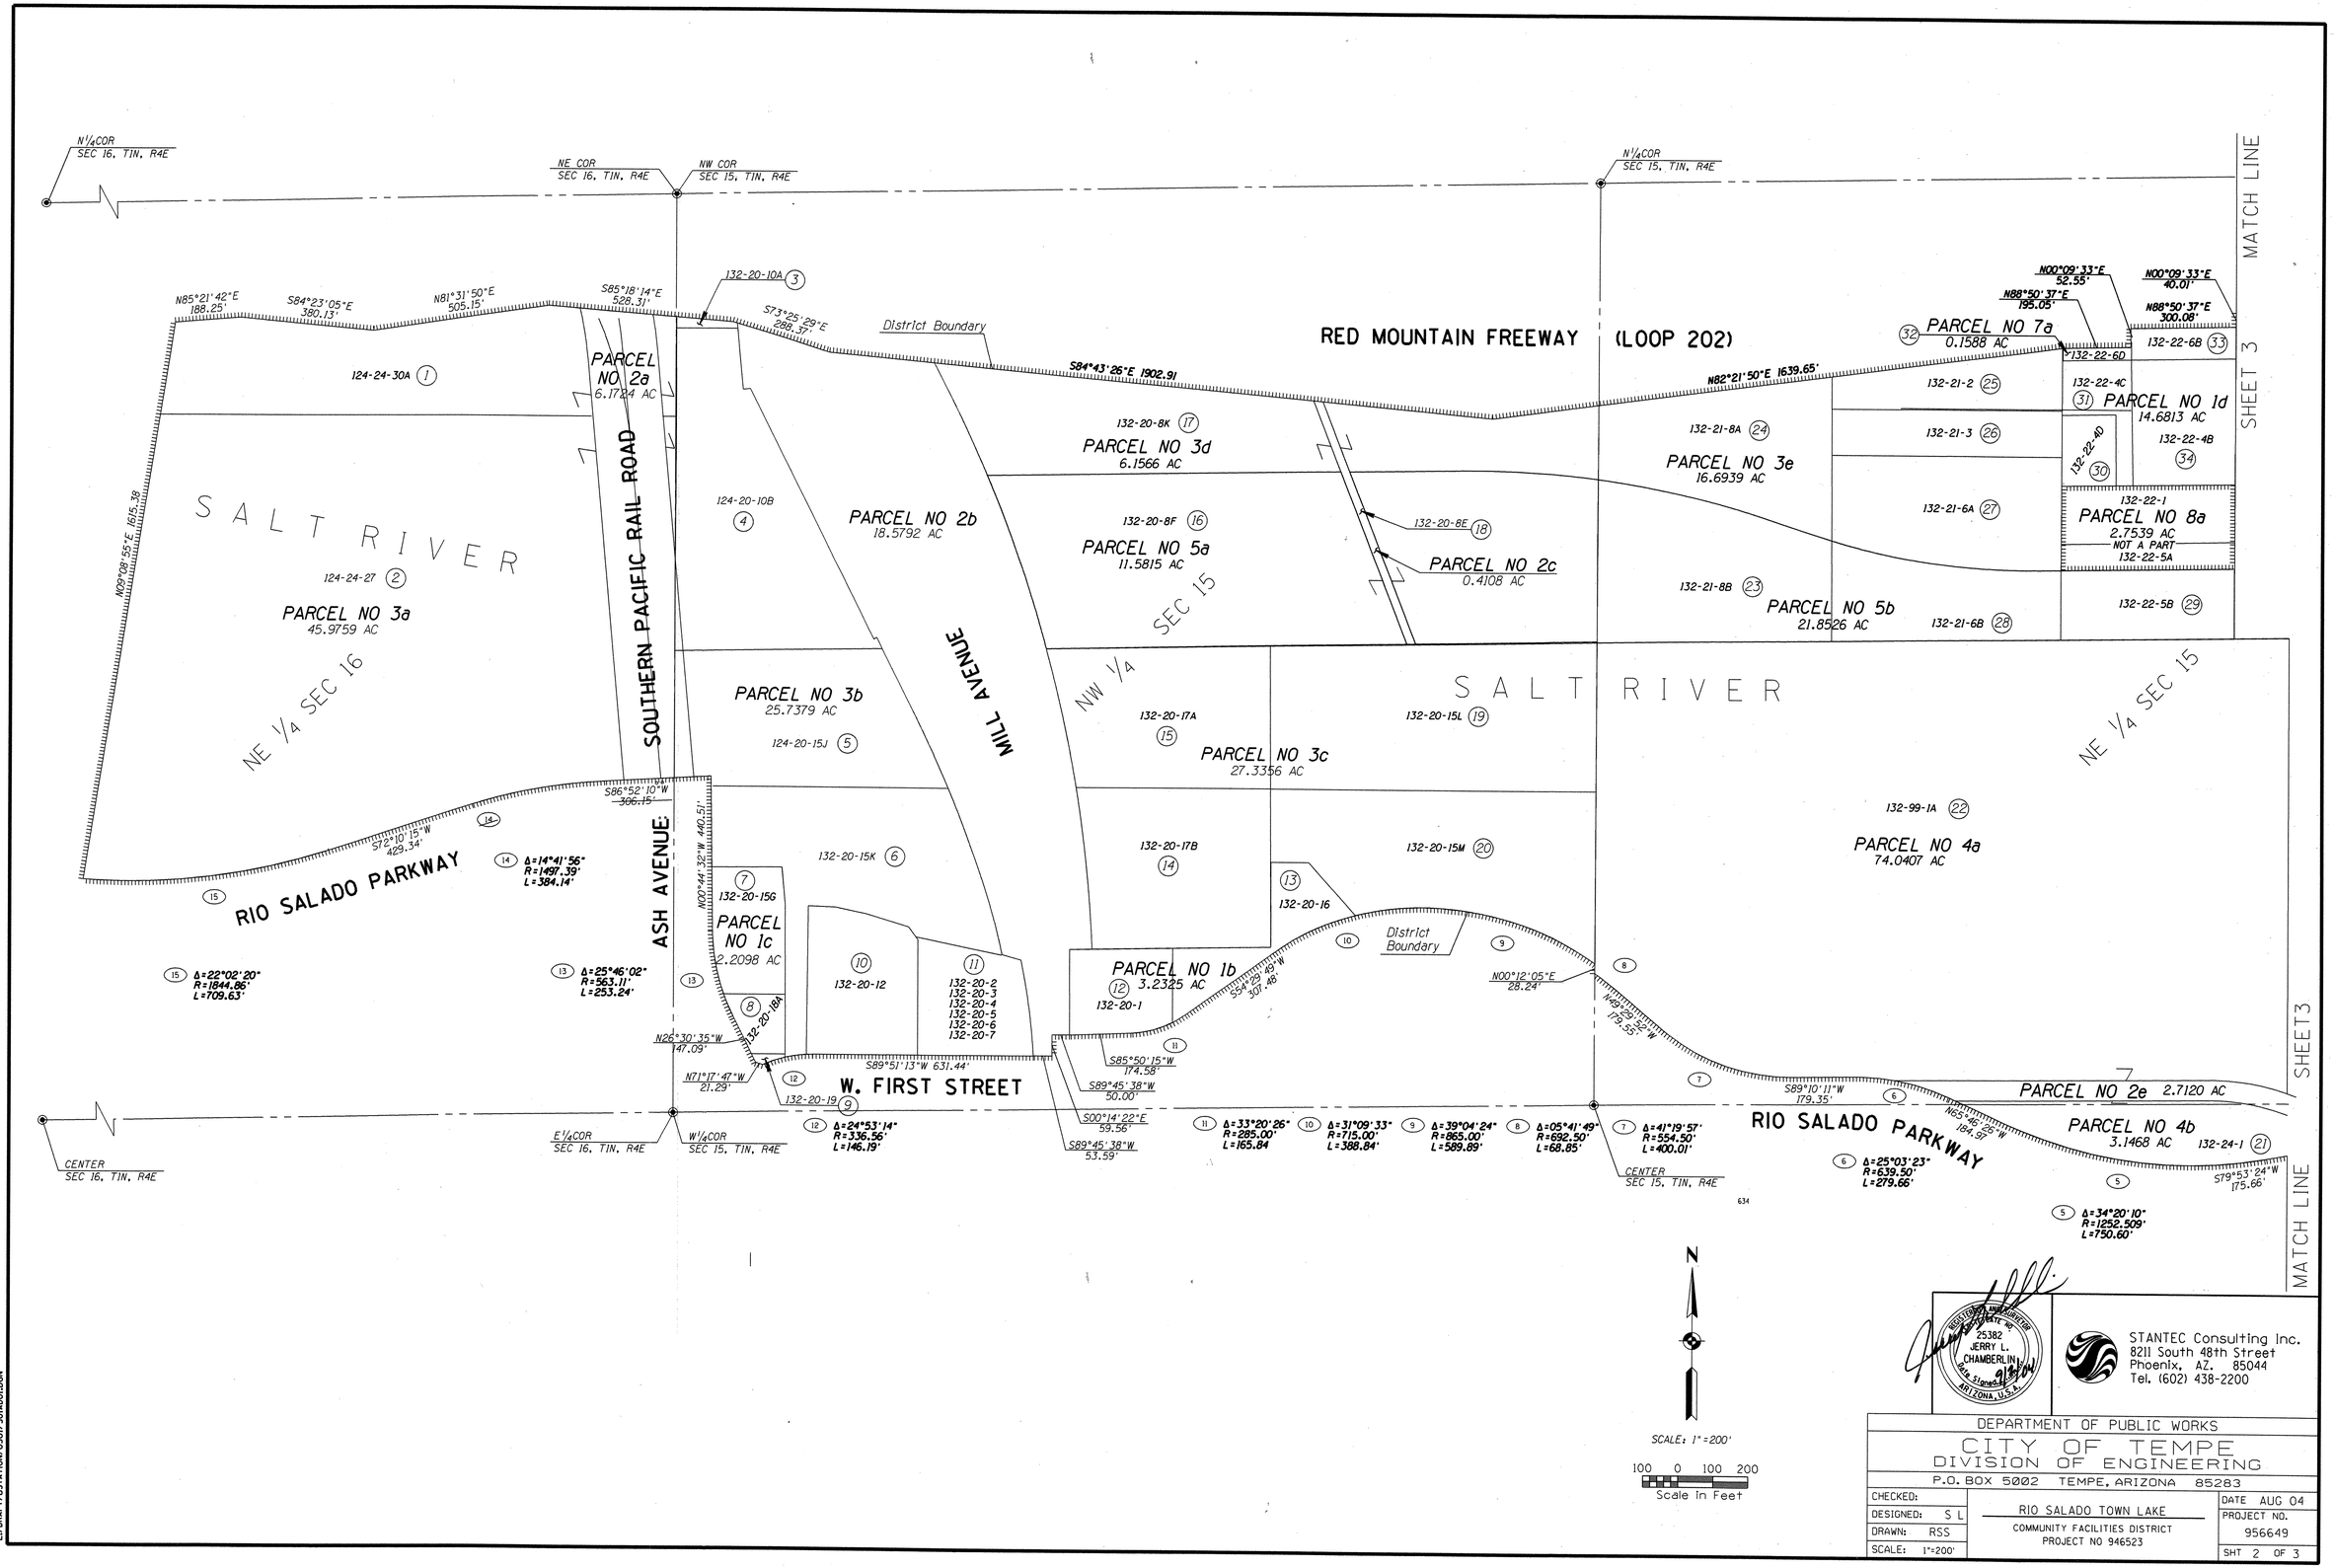

STANTEC Consulting Inc.
8211 South 48th Street
Phoenix, AZ. 85044
Tel. (602) 438-2200

REGISTERED ENGINEER
25382
JERRY L. CHAMBERLIN
Date Signed 9/3/04
ARIZONA, U.S.A.

DEPARTMENT OF PUBLIC WORKS
CITY OF TEMPE
DIVISION OF ENGINEERING
P.O. BOX 5002 TEMPE, ARIZONA 85283

CHECKED:	RIO SALADO TOWN LAKE	DATE AUG 04
DESIGNED: S L	COMMUNITY FACILITIES DISTRICT	PROJECT NO. 956649
DRAWN: RSS	PROJECT NO 946523	
SCALE: 1"=200'		SHT 2 OF 3

E:/DRAFT/USTATION/0501/501A001.DGN