HAYDEN ROAD BUSINESS PARK
415, 425 S. HAYDEN ROAD
402, 410, 420 S. PERRY LANE

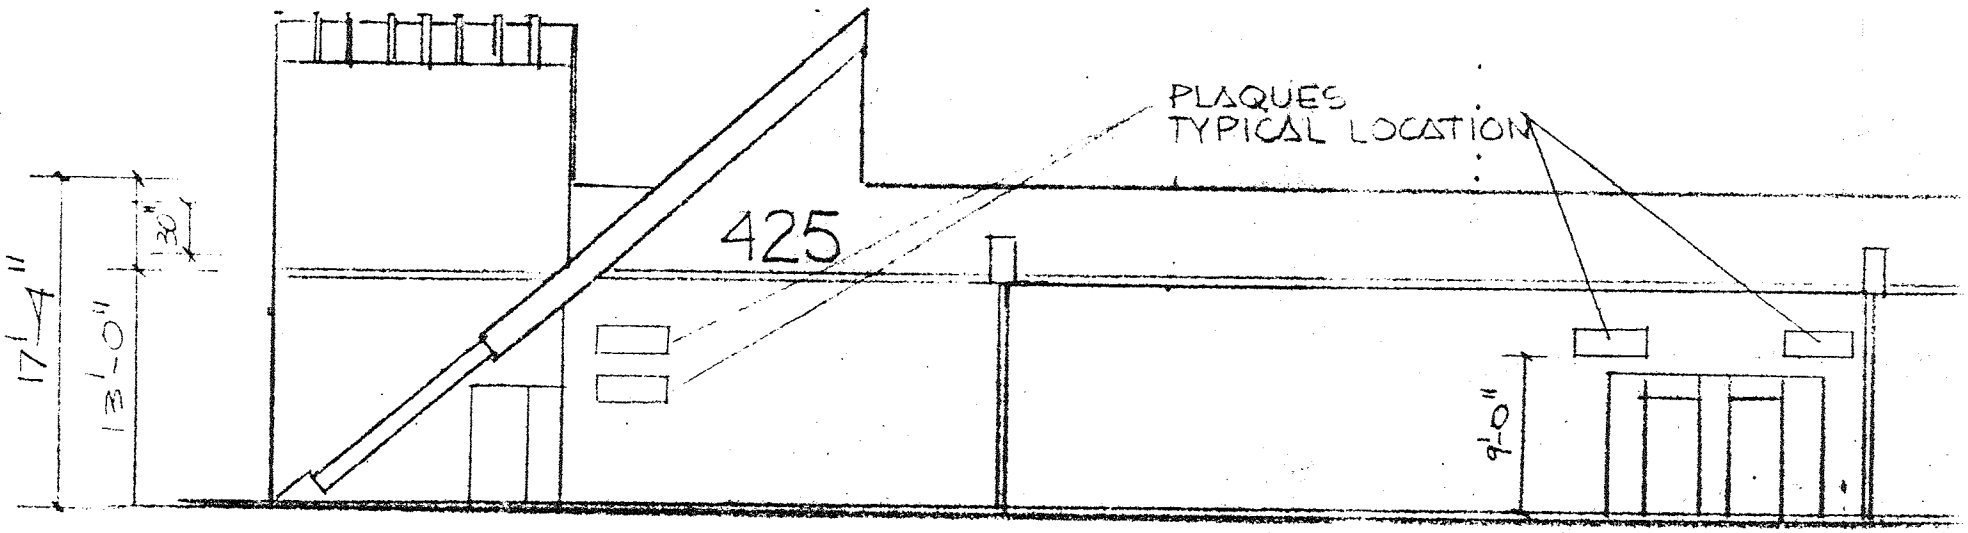

BUILDING 425 SOUTH ELEVATION

SCALE: 3/32" = 1'-0"