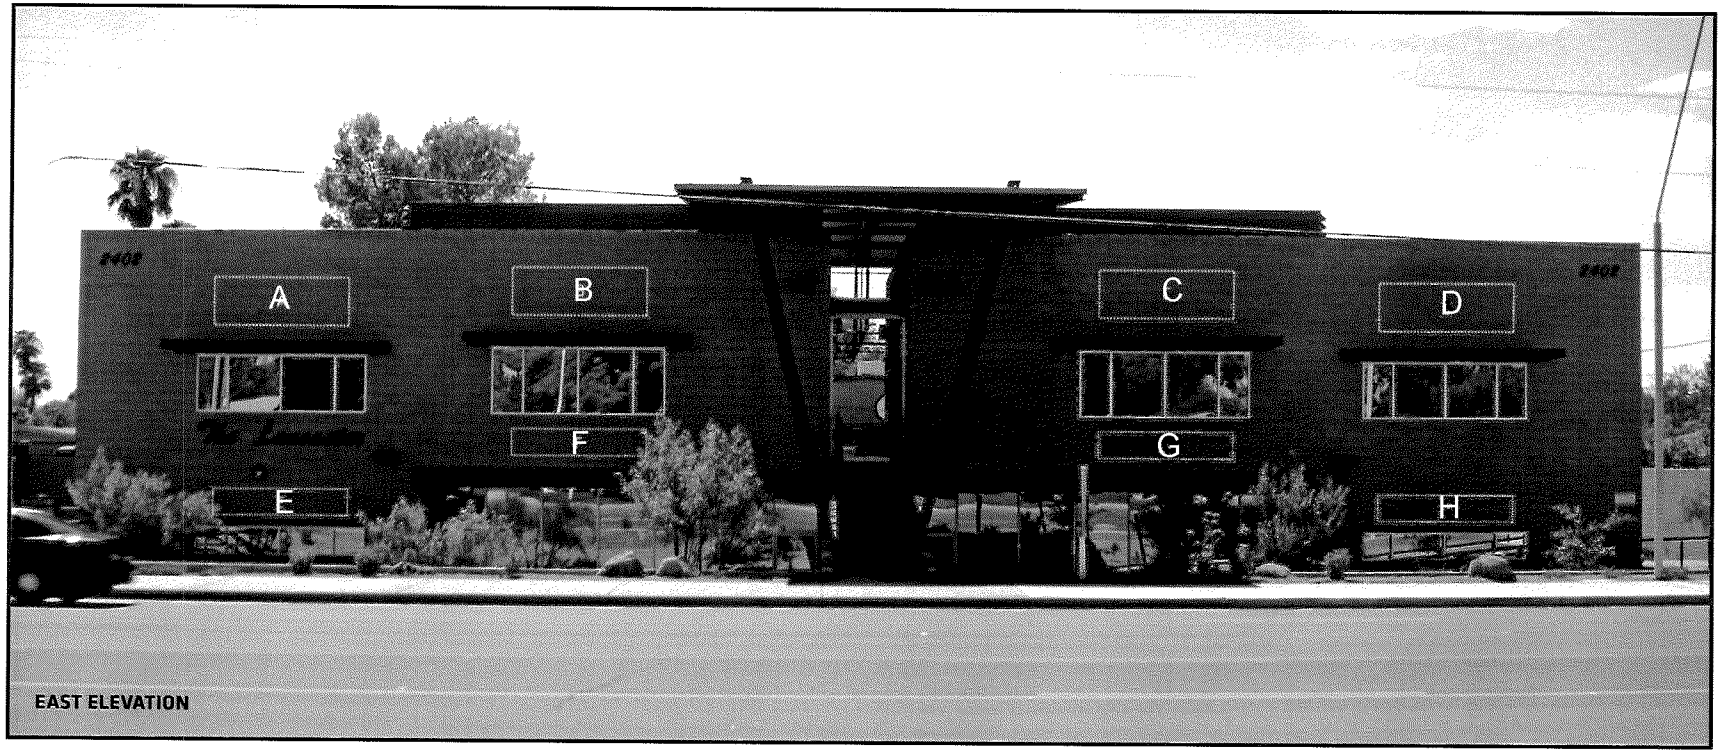

EAST ELEVATION