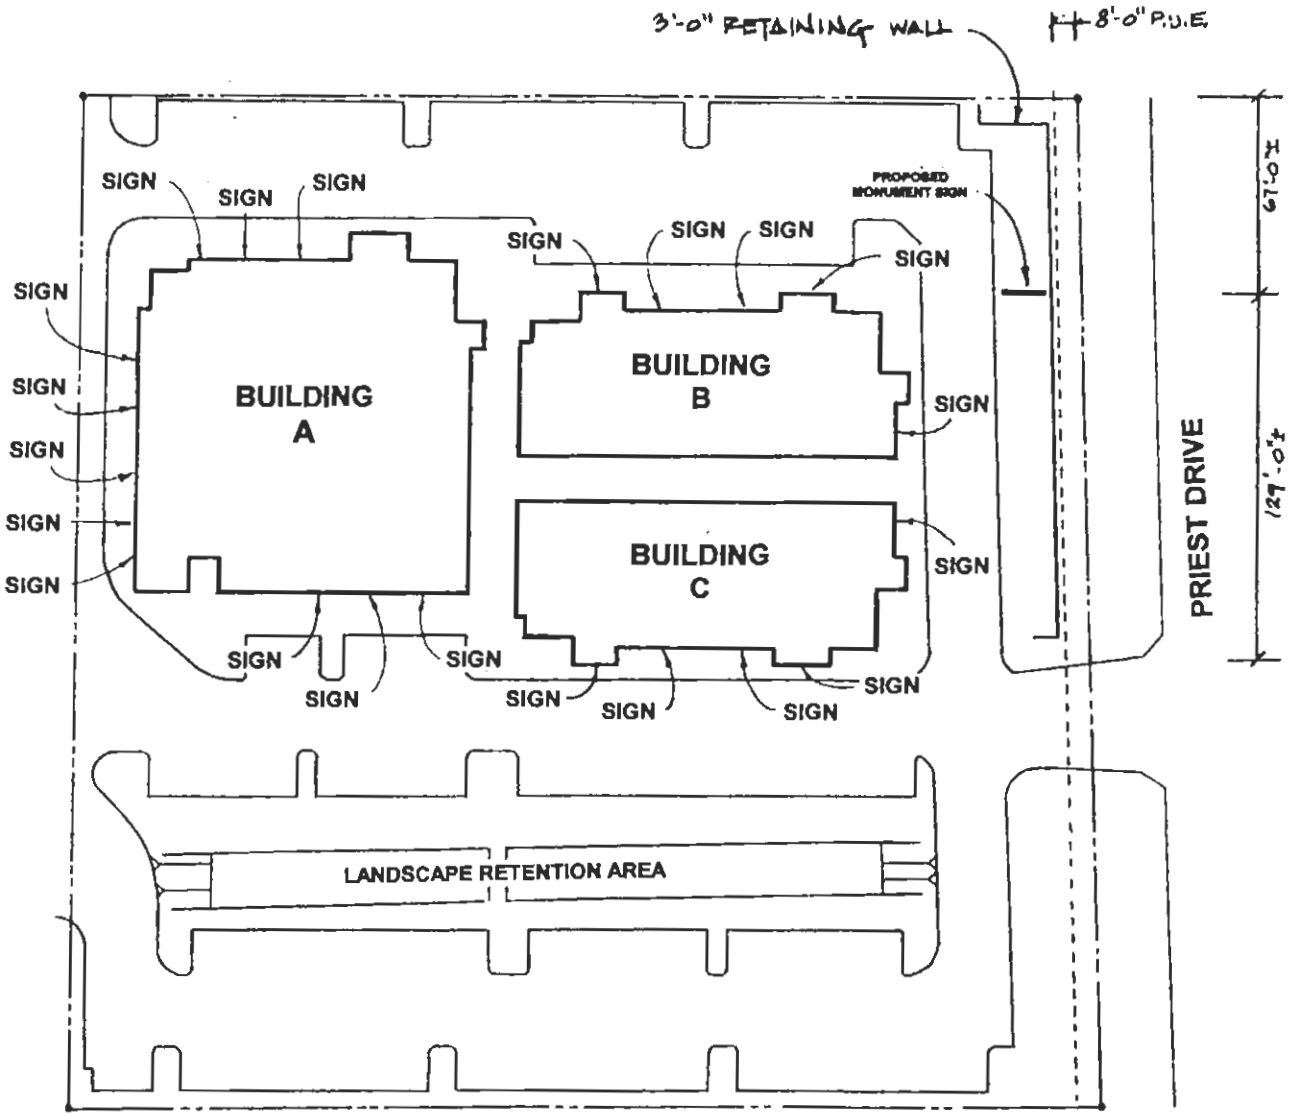

SITE PLAN

SIGNLINE™
127 W. JUANITA AVE., #106, MESA, AZ 85210
TEL. (480) 833-8009 • FAX (480) 833-7883

TITLE: RIO SALADO EXECUTIVE CENTER	
DATE: 3.23.04	JOB NUMBER:
SCALE: AS NOTED	APPROVED BY:

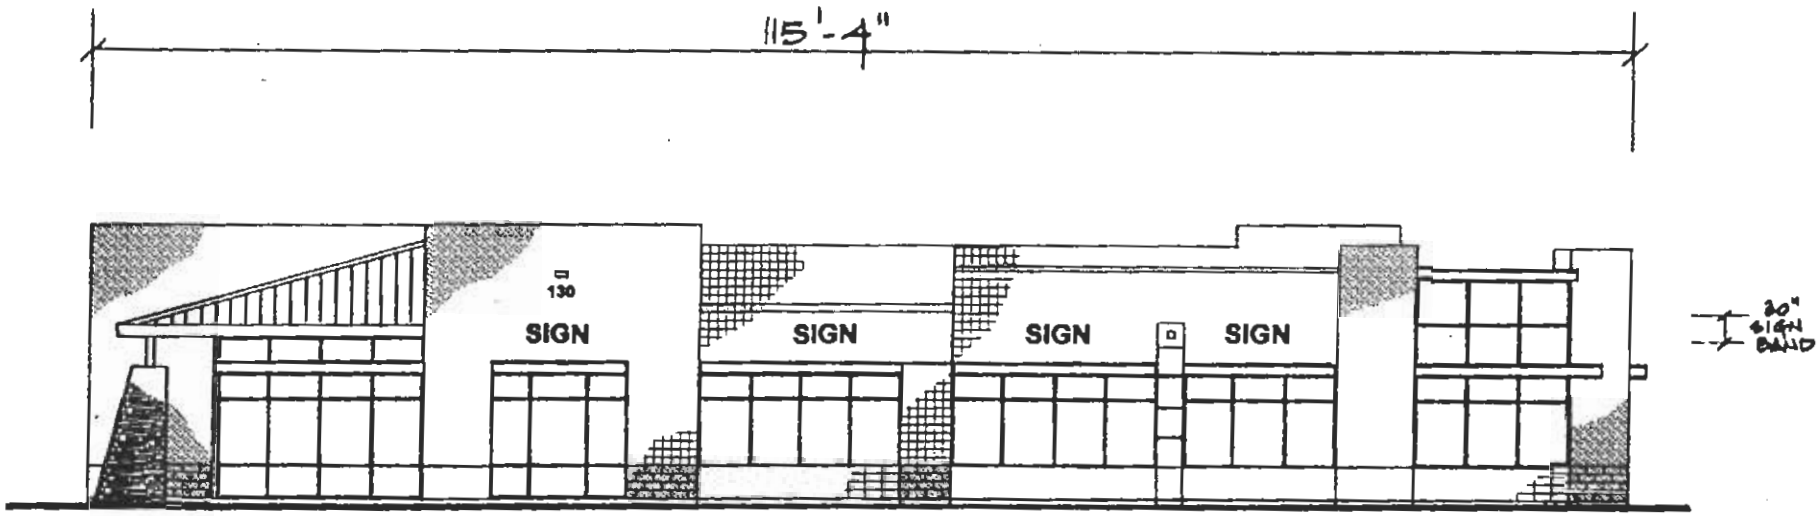

NORTH ELEVATION BUILDING A

SIGNLINE™
127 W. JUANITA AVE., #108, MESA, AZ 85210
TEL. (480) 833-8009 • FAX (480) 833-7863

TITLE: RIO SALADO EXECUTIVE CENTER	
DATE: 3.23.04	JOB NUMBER:
SCALE: N.T.S.	APPROVED BY:

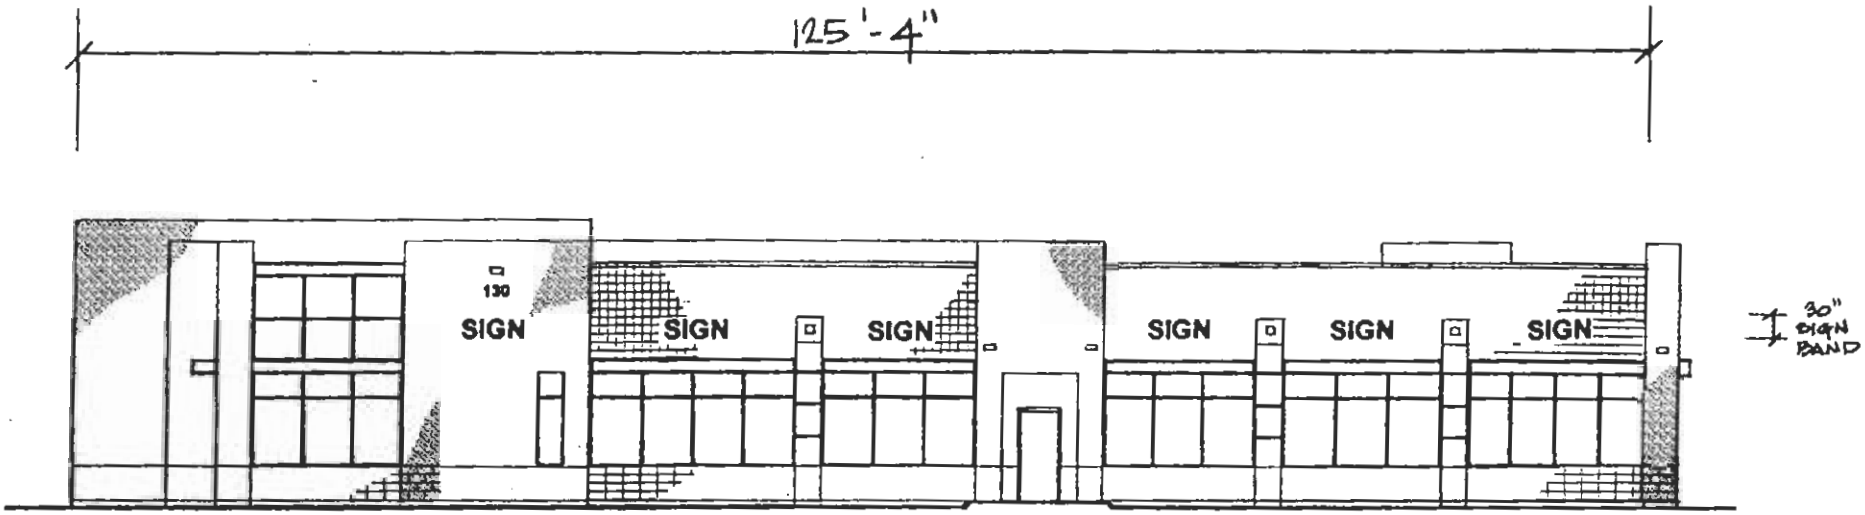

WEST ELEVATION BUILDING A

SIGNLINE™
127 W. JUANITA AVE., #106, MESA, AZ 85210
TEL. (480) 833-8009 • FAX (480) 833-7863

TITLE: RIO SALADO EXECUTIVE CENTER	
DATE: 3.23.04	JOB NUMBER:
SCALE: N.T.S.	APPROVED BY:

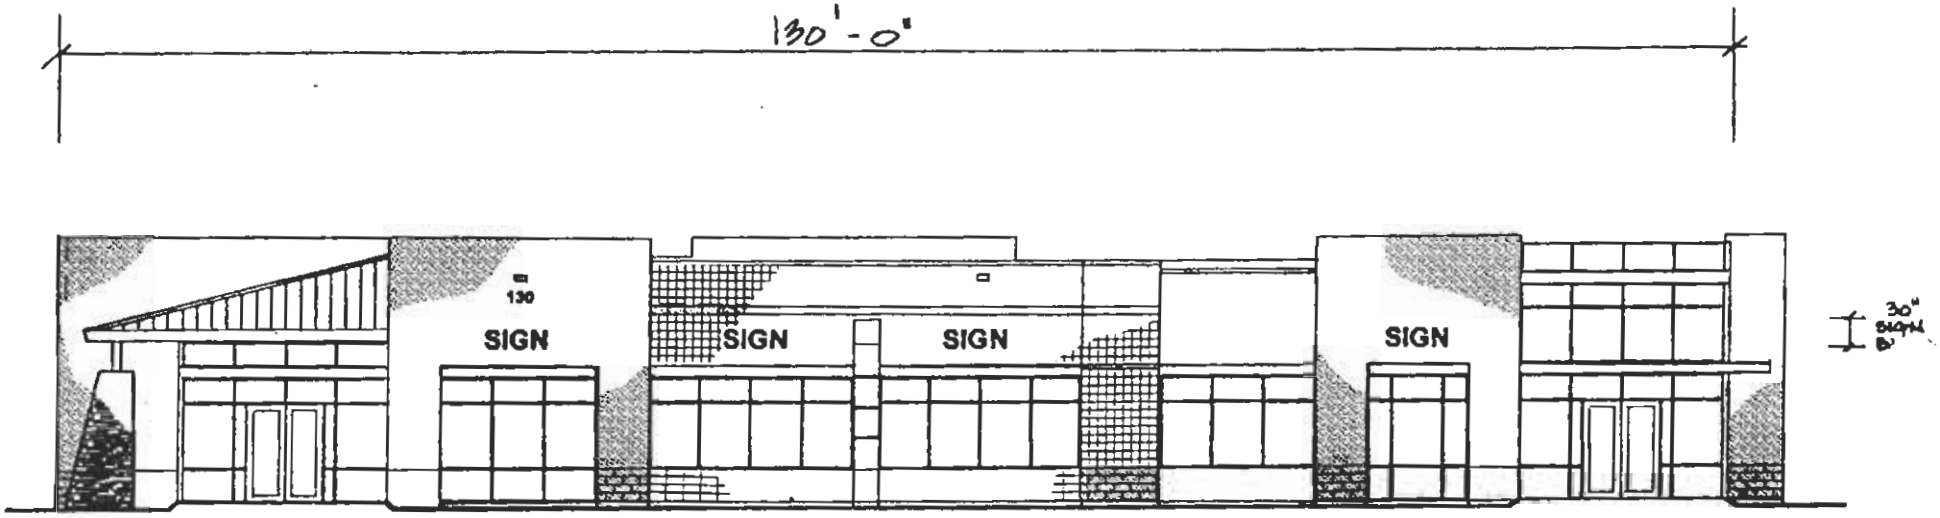

TYPICAL ELEVATION BUILDINGS B & C

SIGNLINE™
127 W. JUANITA AVE., #109, MESA, AZ 85210
TEL. (480) 833-8009 • FAX (480) 833-7863

TITLE: RIO SALADO EXECUTIVE CENTER	
DATE: 3.23.04	JOB NUMBER:
SCALE: N.T.S	APPROVED BY:

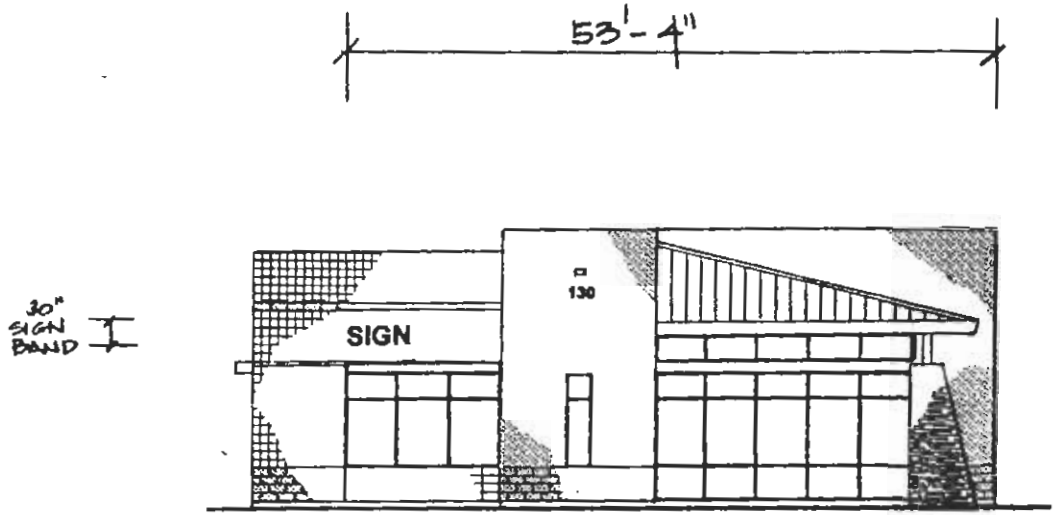

TYPICAL ELEVATION BUILDINGS B & C

SIGNLINE™
127 W. JUANITA AVE., #109, MESA, AZ 85210
TEL. (480) 833-8009 • FAX (480) 833-7863

TITLE: RIO SALADO EXECUTIVE CENTER	
DATE: 3.23.04	JOB NUMBER:
SCALE: N.T.S.	APPROVED BY:

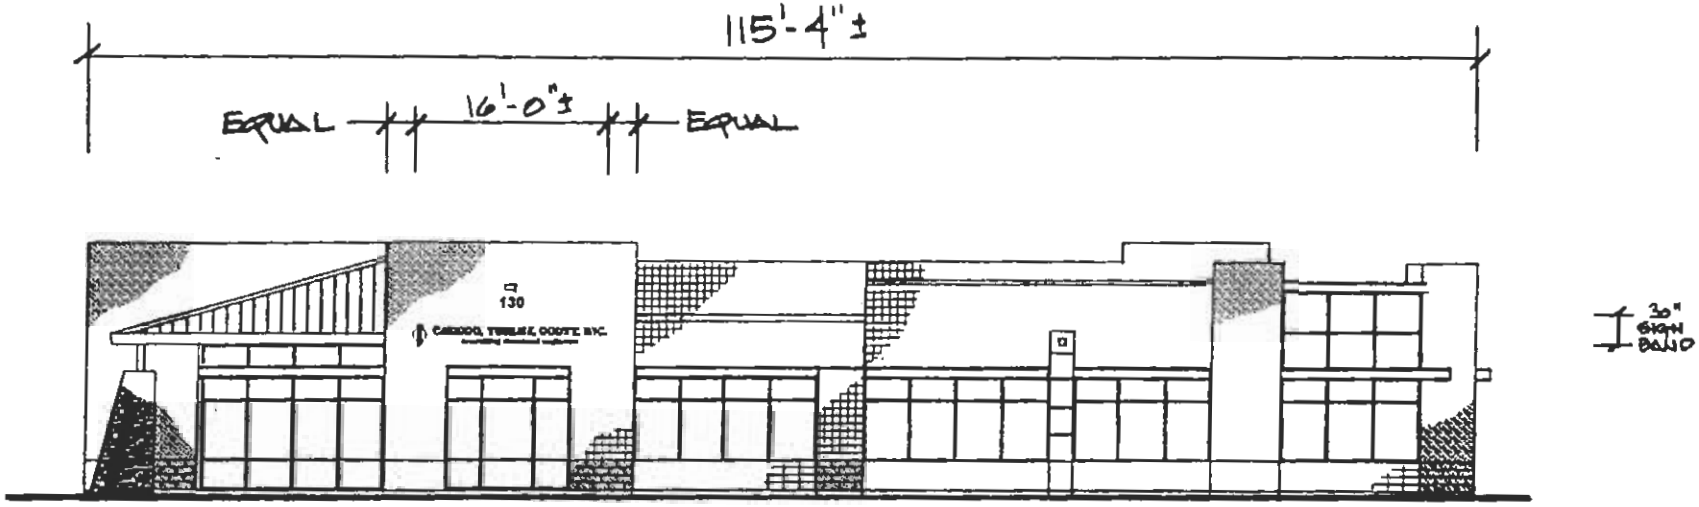

NORTH ELEVATION BUILDING A SCALE: 1/16" = 1'-0"

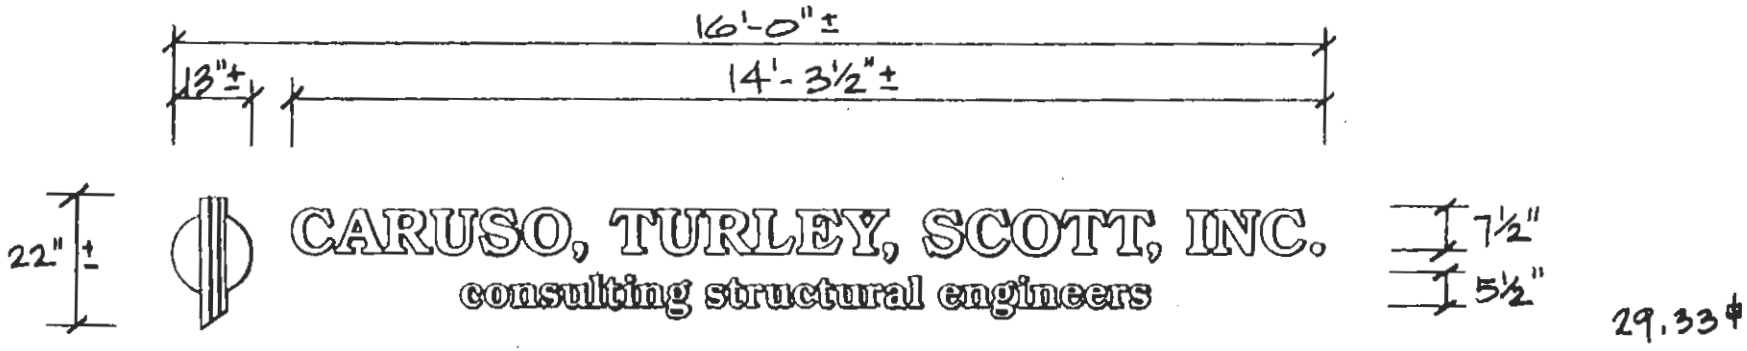

REVERSE/PAN/CHANNEL DIMENSIONAL LETTERS AND LOGO WITH OPTIONAL HALO ILLUMINATION. PAINTED FRAZEE # 8835D "PAWNEE" OR "MATTHEWS - BRUSHED ALUMINUM TO MATCH WINDOW FRAMES

SIGN DETAIL SCALE: 3/8" = 1'-0"

SIGNLINE™
127 W. JUANITA AVE., #106, MESA, AZ 85210
TEL. (480) 833-8009 • FAX (480) 833-7863

TITLE: RIO SALADO EXECUTIVE CENTER	
DATE: 3.23.04	JOB NUMBER:
SCALE: AS NOTED	APPROVED BY:

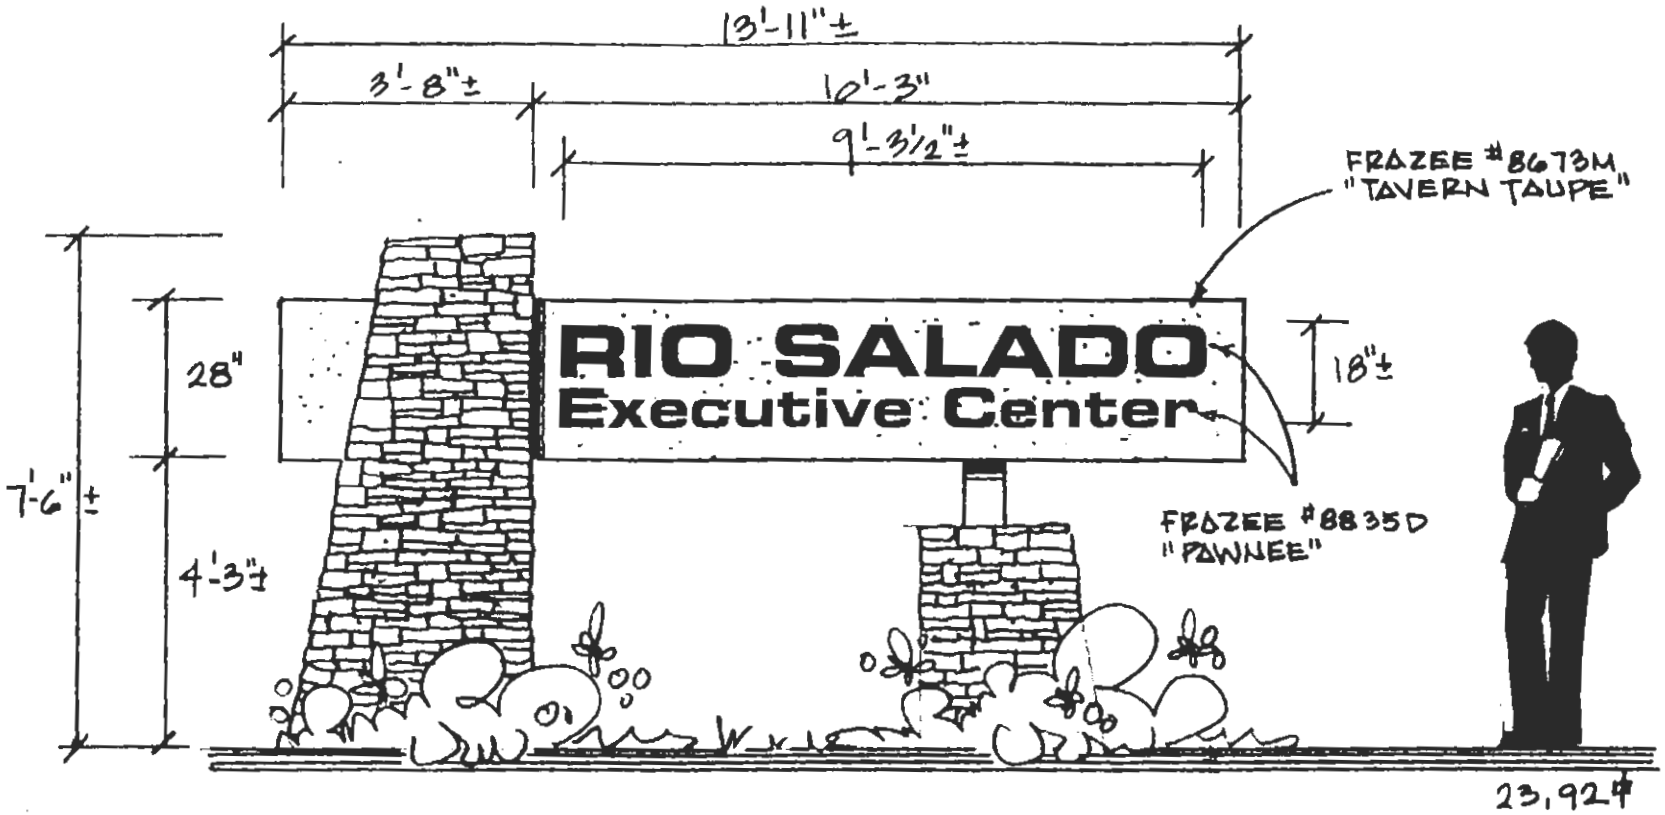

DOUBLE SIDED MONUMENT DISPLAY / NON ILLUMINATED

FABRICATED ALUMINUM CABINET WITH TEXTURED FINISH TO MATCH BUILDING WITH DIMENSIONAL LETTERS PAINTED RED TO MATCH BUILDING TRIM.

MASONRY STRUCTURE WITH STONE VENEER TO MATCH BUILDING

ADDRESS NUMERALS ON STREET SIDE OF CABINET PER CITY CODE

SIGNLINE™
127 W. JUANITA AVE., #106, MESA, AZ 85210
TEL. (480) 833-8009 • FAX (480) 833-7863

TITLE: Rio Salado Executive Center	
DATE: 1·07·05	JOB NUMBER:
SCALE: 3/8"=1'-0"	APPROVED BY: