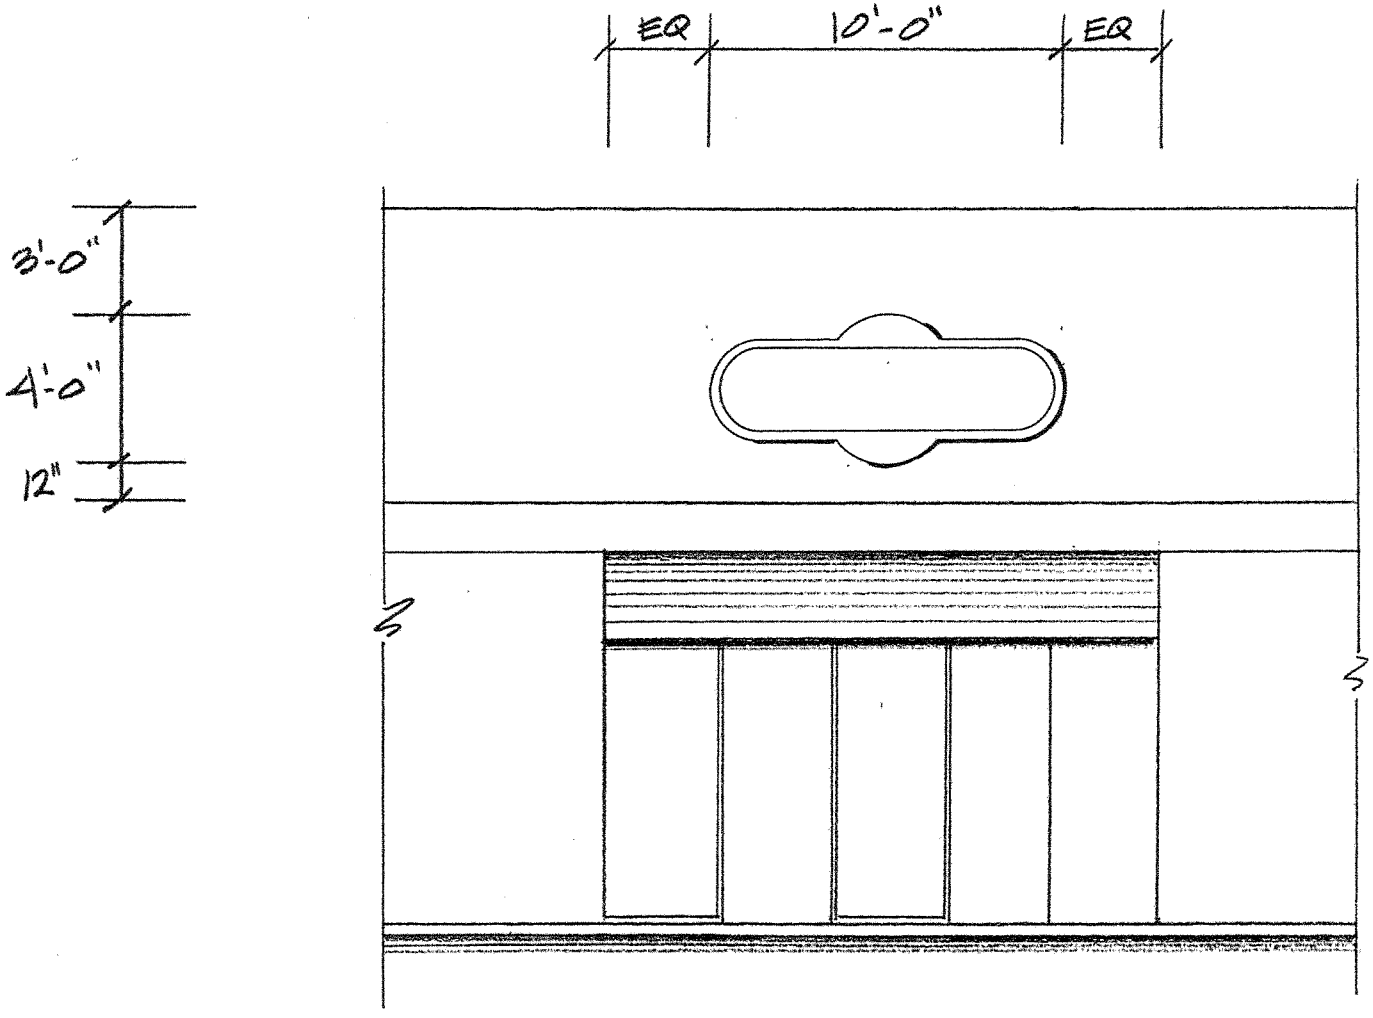

MINERAL ROAD BUSINESS PARK

TYPICAL ELEVATION

SCALE: 3/16" = 1'-0"

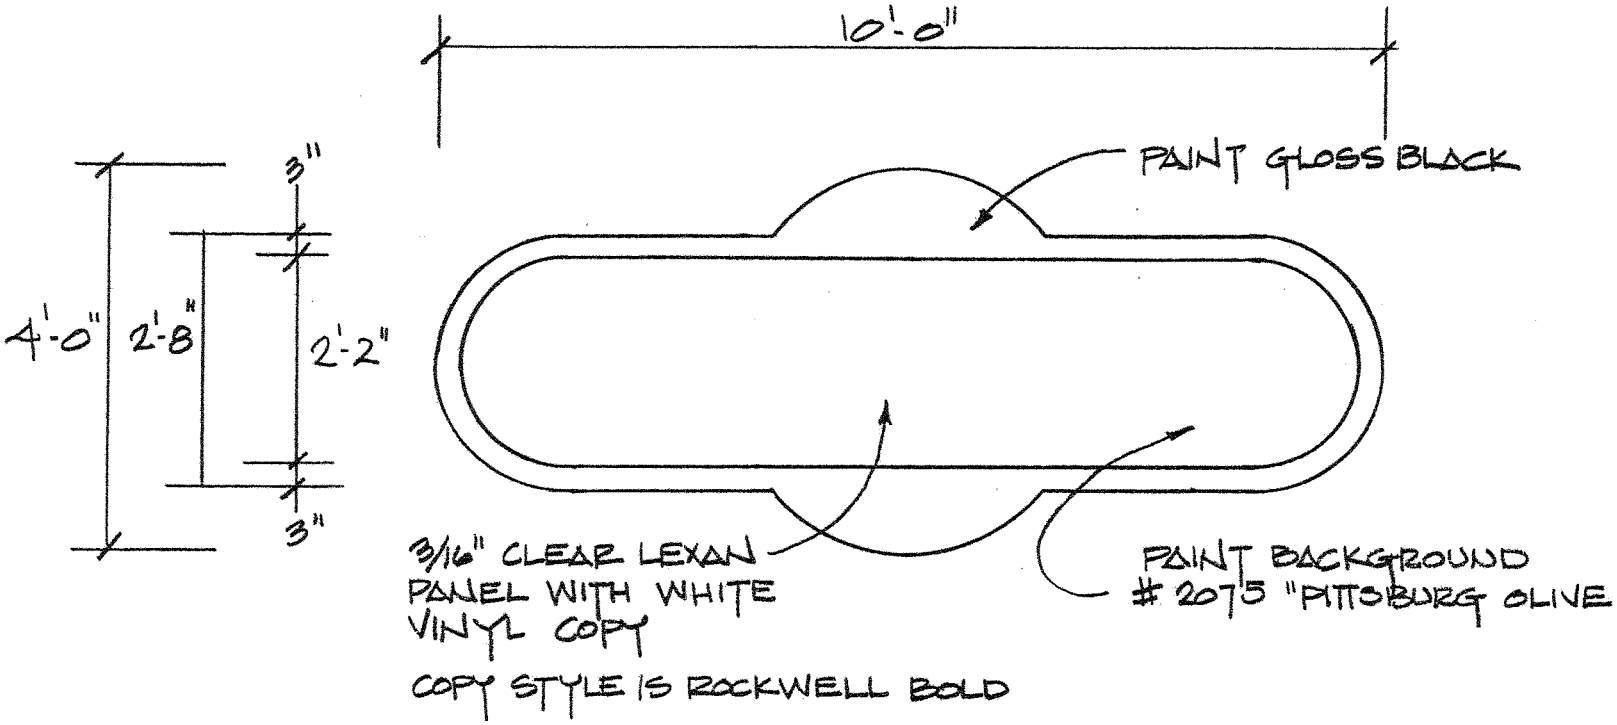

MINERAL ROAD BUSINESS PARK

SCALE: 1/2" = 1'-0"