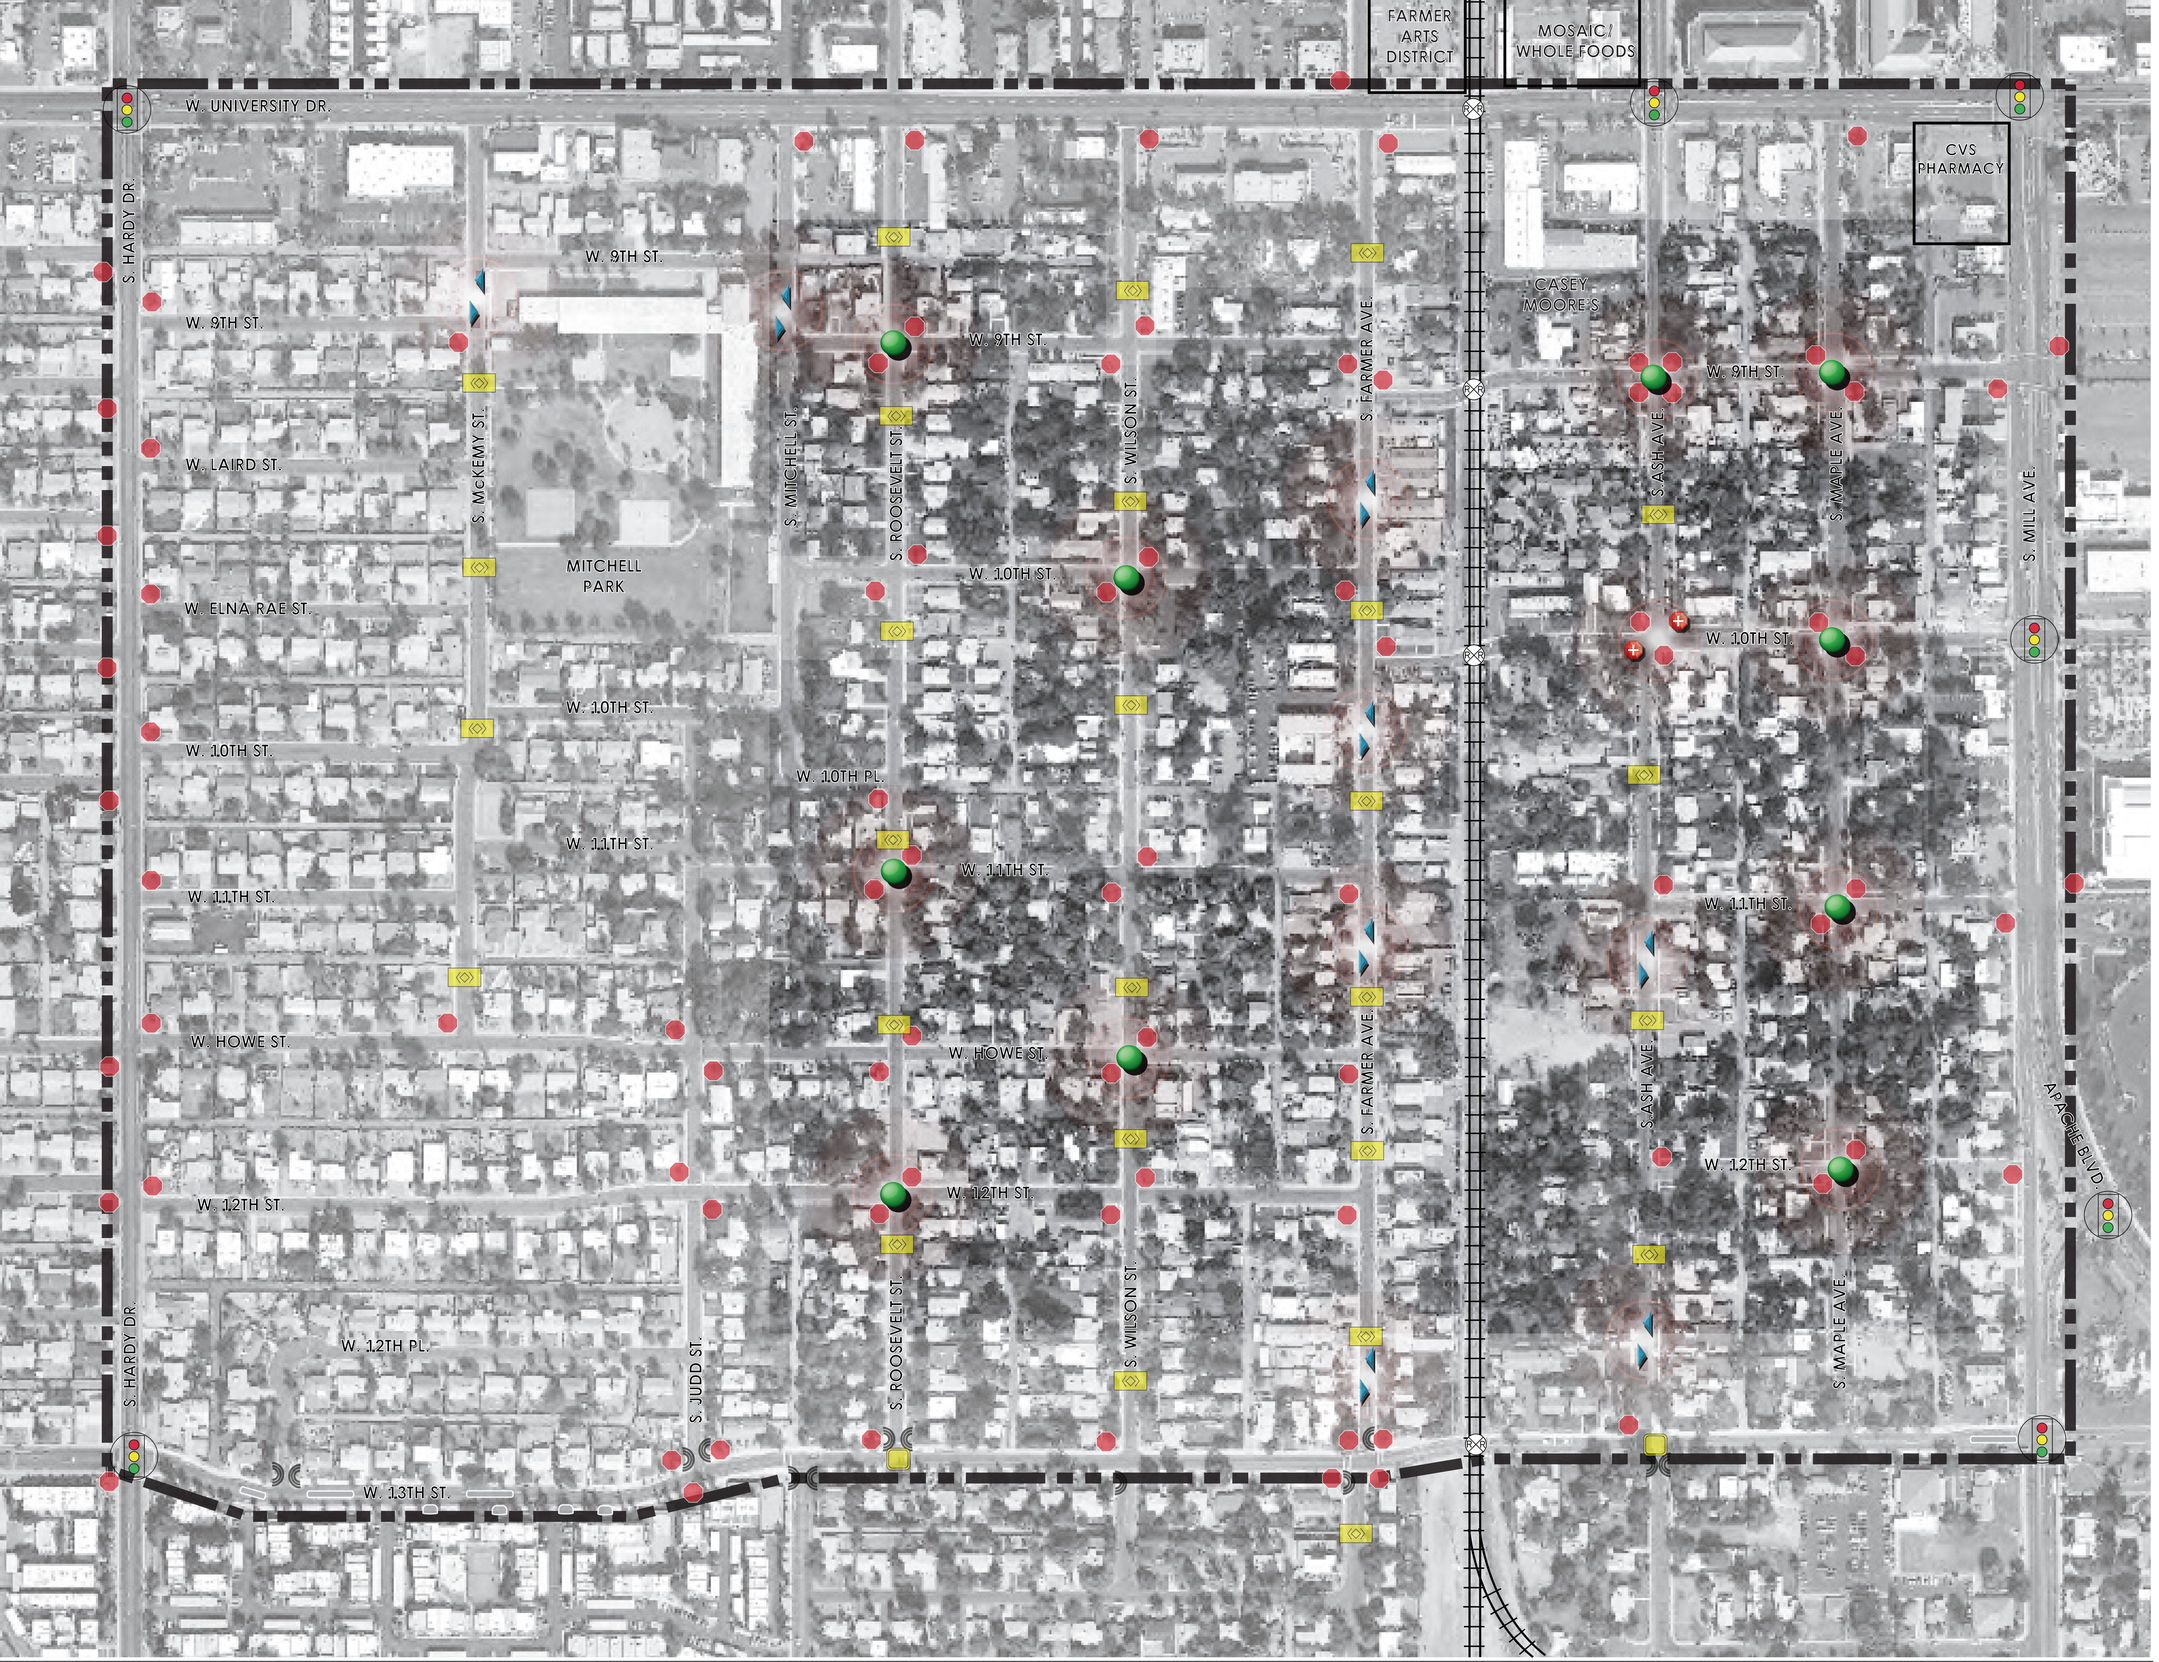


## EXISTING TRAFFIC CONTROL

- STOP SIGN
- TRAFFIC SIGNAL
- SPEED TABLE
- SPEED HUMP
- BULBOUT
- LANDSCAPED PLANTER
- RAILROAD CROSSING ARMS

## PROPOSED TRAFFIC CONTROL

- ADDITIONAL STOP SIGN (2)
- TRAFFIC CIRCLE* (10)
- CHICANES (8)

* TRAFFIC CIRCLES MAY REQUIRE 4-WAY STOP

## LEGEND

- SOUTHERN PACIFIC RAILROAD
- PROPOSED DEVELOPMENT
- STUDY AREA

0 50 100' 200'

NORTH

# MAPLE ASH & MITCHELL PARK (EAST / WEST) NEIGHBORHOOD TRAFFIC CALMING

JUNE 26, 2008

# REVISED CONCEPT

CITY OF TEMPE ARIZONA
tim tempe in motion
ADYEDESIGN
89 E. Virginia #175
Phoenix, AZ 85004
(t) 602 . 234 . 3111
(f) 602 . 234 . 3111