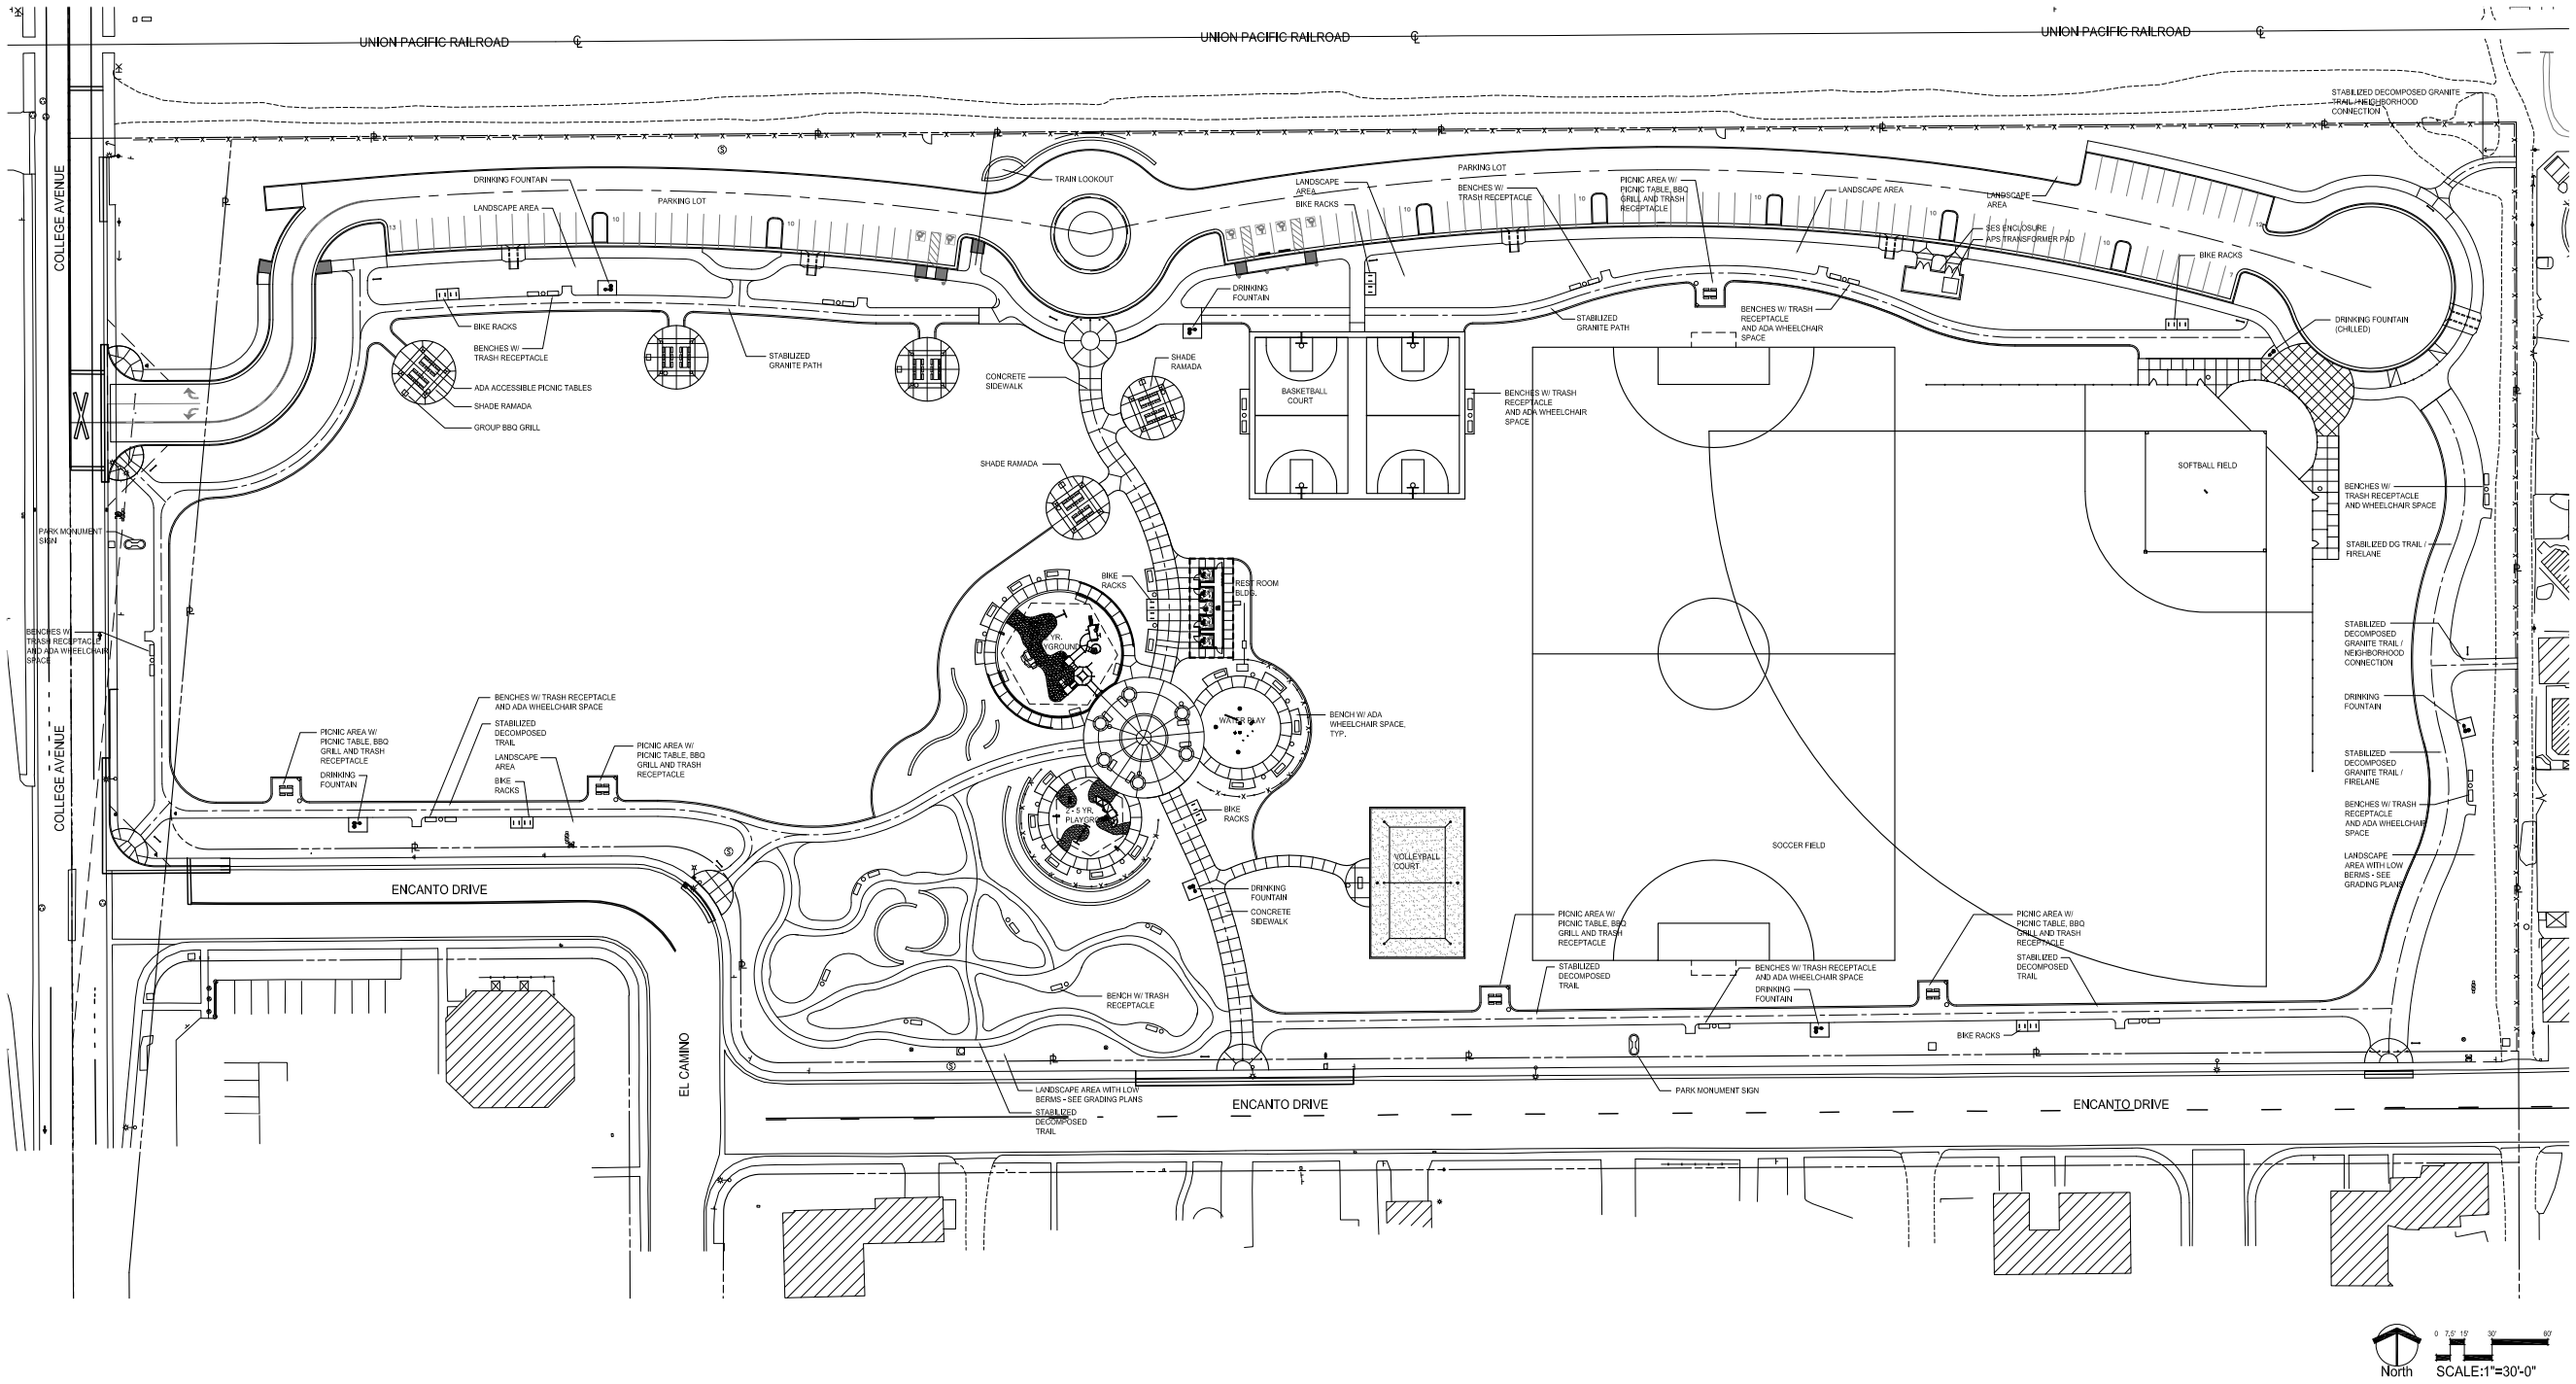

August 26, 2009

DALEY PARK IMPROVEMENTS

TEMPE, ARIZONA

epg
4141 N. 32nd Street
Suite 102
Phoenix, Arizona 85018
P 602.956.4370
F 602.956.4374
www.epgaz.com

OVERALL SITE PLAN