EXHIBIT E

TYPICAL SIGN BAND

DETAIL

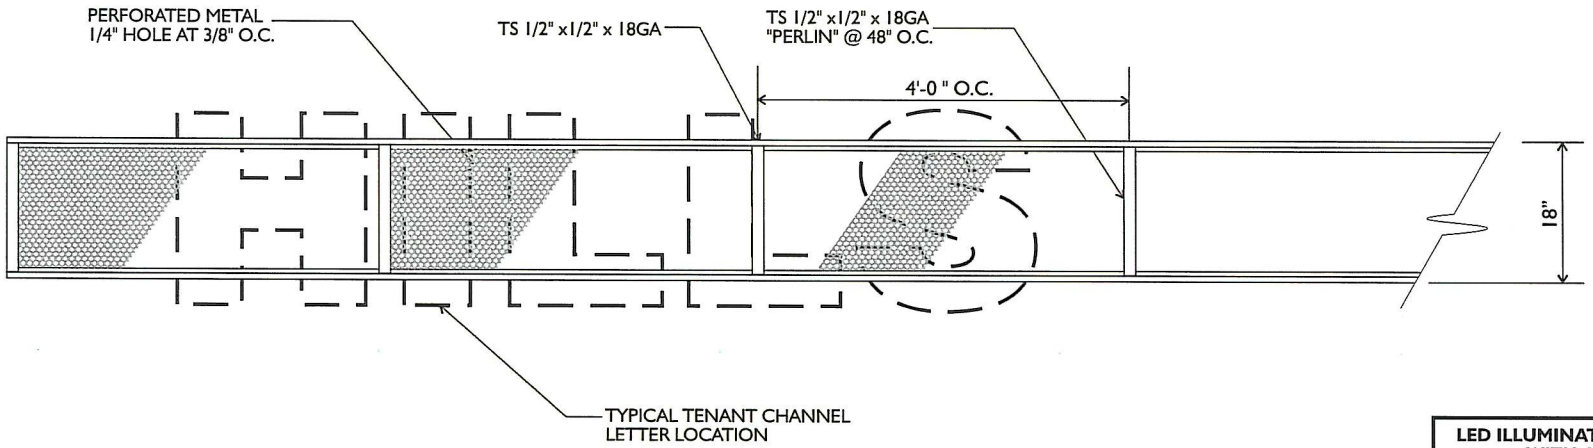

TYPICAL SIGN BAND DETAIL

SCALE: 3/4" = 1' - 0"

LED ILLUMINATED PAN CHANNEL LETTERS WITH A BACK-UP RACEWAY

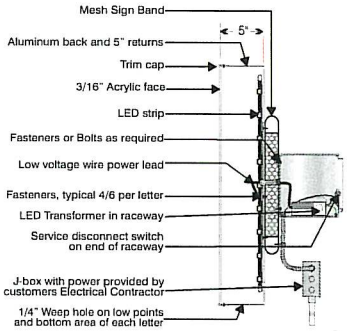

This sign is intended to be installed in accordance with the requirements of Article 600 of the National Electrical Code and/or other applicable local codes. This includes proper grounding and bonding of the sign.

NOT TO SCALE