MONUMENT SIGN

SIGN DETAILS

DOUBLE FACE INTERNALLY FLUORESCENT ILLUMINATED MONUMENT SIGN. METAL SIGN CABINET WITH ALUMINUM ROUTEDTENANT FACES, PLEX BACKING FOR COPY AND OPAQUE BACKGROUNDS. NEON HALO LIGHTING AROUND SECOND SECTION

REVISION A DRAWING @ 40 SQ. FT. SIGN AREA

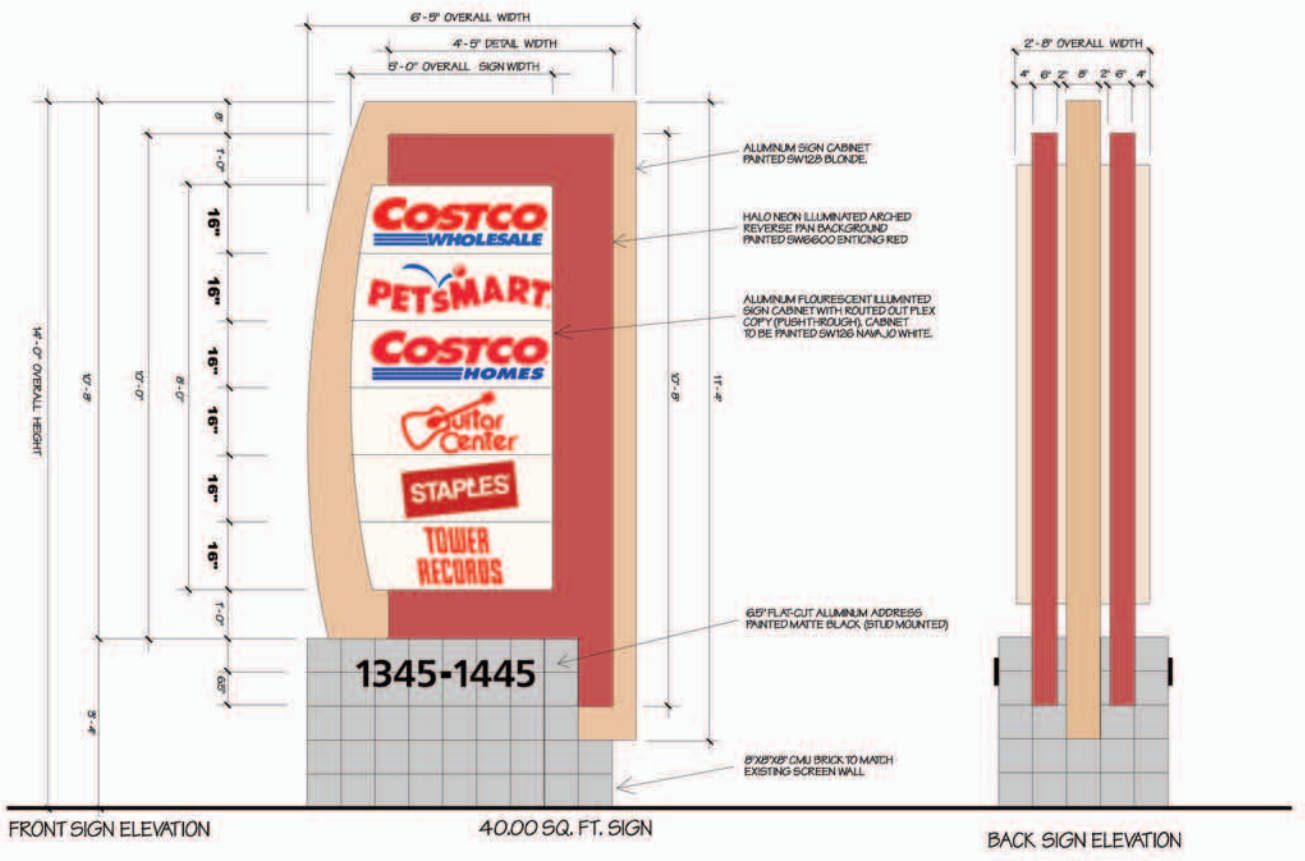

FRONT SIGN ELEVATION — 40.00 SQ. FT. SIGN — BACK SIGN ELEVATION

TOP SIGN ELEVATION

SCALE 1/4" = 1' - 0"

SKYLINE SIGNS 602 370-7777 10132 E Apache Trail, Ste 4 Mesa, AZ 85220 fax 480-755-1849	Costco Plaza Address: 1345-1445 W. Elliot RD Tempe, AZ	Sign Type: Monument Signs		Drawn By: Eddie Date Drawn: 1-24-05	MEMBER ASA ARIZONA SIGN ASSOCIATION
	Approved By:	Title:	Date Approved:		

MONUMENT SIGN

SIGN DETAILS

DOUBLE FACE INTERNALLY FLUORESCENT ILLUMINATED MONUMENT SIGN. METAL SIGN CABINET WITH ALUMINUM ROUTEDTENANT FACES, PLEX BACKING FOR COPY AND OPAQUE BACKGROUNDS. NEON HALO LIGHTING AROUND SECOND SECTION

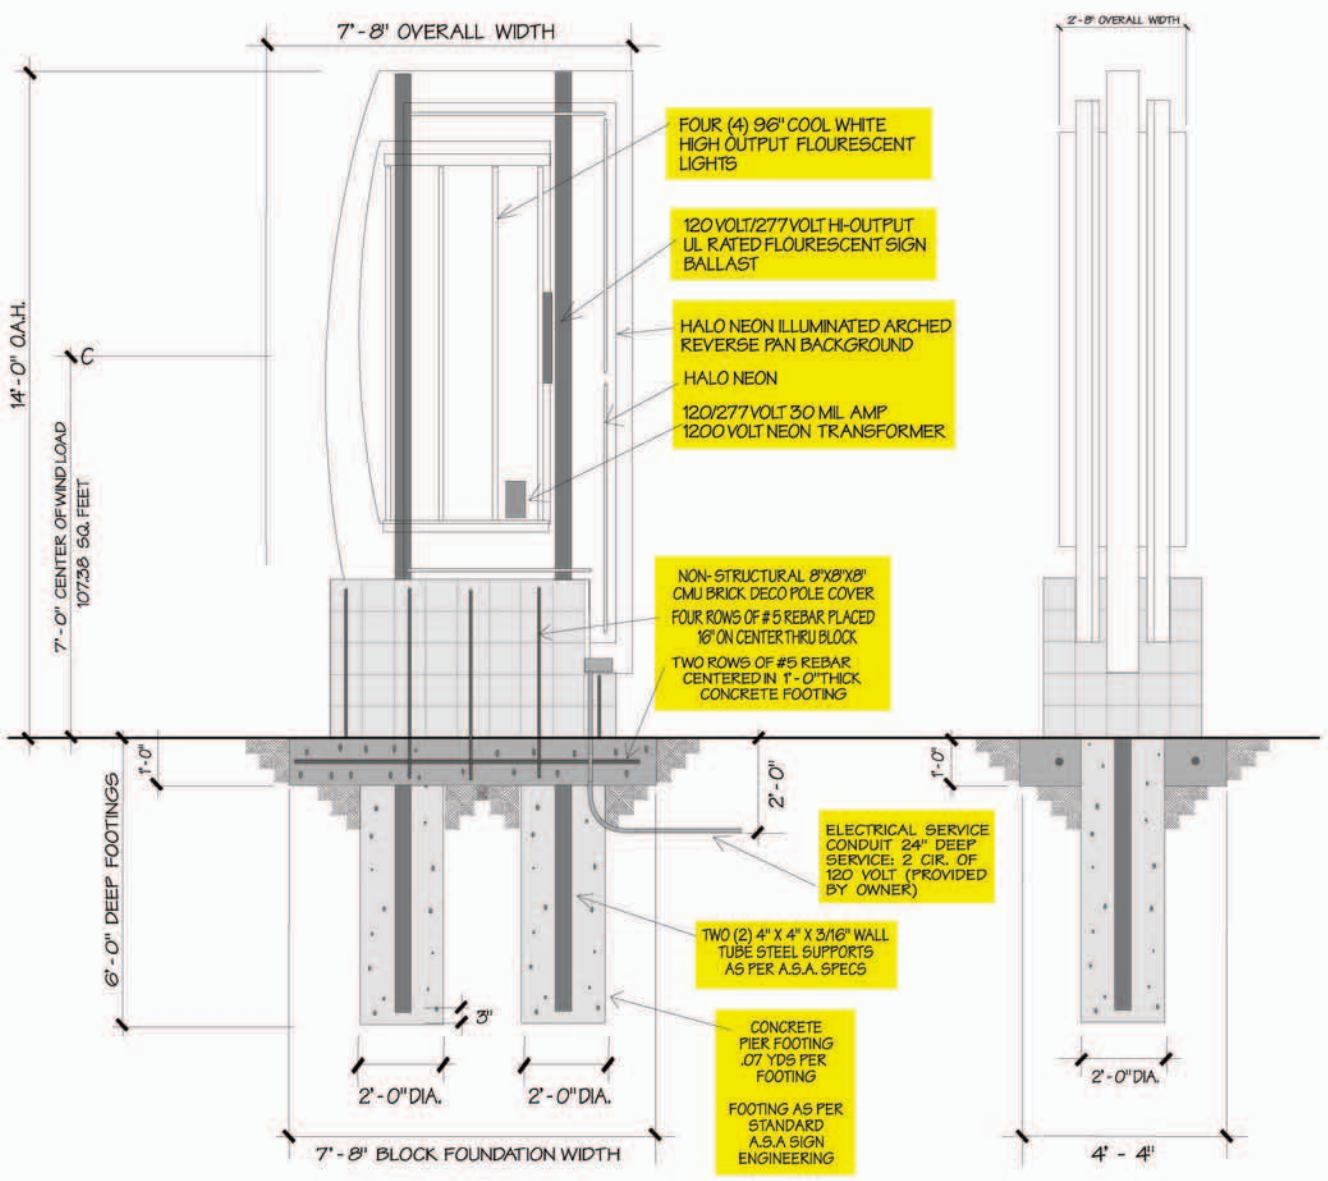

REVISION A DRAWING @ 40 SQ. FT. SIGN AREA

SCALE 1/4" = 1' - 0"

SKYLINE SIGNS 602 370-7777 10132 E Apache Trail, Ste 4 Mesa, AZ 85220 fax 480-755-1849	Costco Plaza Address: 1345-1445 W. Elliot RD Tempe, AZ	Sign Type: Monument Signs		Drawn By: Eddie Date Drawn: 1-24-05	MEMBER ASA ARIZONA SIGN ASSOCIATION
	Approved By:	Title:	Date Approved:		

SIGN PACKAGE/CRITERIA

SGN PKG #68

Updated: 3-15-05

COSTCO PLAZA

Project Address: 1345 Thru 1445 W. Elliot RD

Type: Individual Internally Illuminated Pan Channel

Illumination: Internal

Material:

Construction: All Signs to be Flush Mount, No Exposed Raceways

Letter Style: Open

Logo: Open

(Note: Restricted to 25% of Sign Area DRB Policy)

Color: Unlimited Palette of Colors for Pan Channel Letter Faces shall be allowed with matching Trim cap and metal returns per letterform, for the daytime visual effect of the sign.

Tenant identification consisting of individual letters and logos of multiple colors shall be allowed; the multiple colors within the identification following the same parameters above.

Size Restriction: Home Club / Price Club signs max. 4' letter height. Minor tenants 30" overall for two lines, 24" Max. for one line.

Installation: (location)

Window Signage:

(Note: Window signs are restricted to 25% of the individual window in which the sign is located)

Center ID:

Delivery Door Signage: