TYPICAL ELEVATIONS

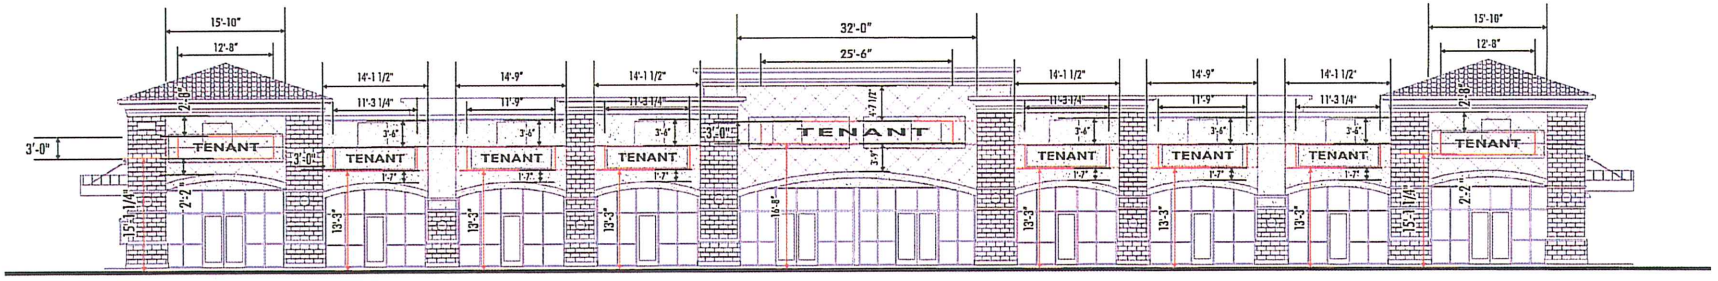

SOUTH

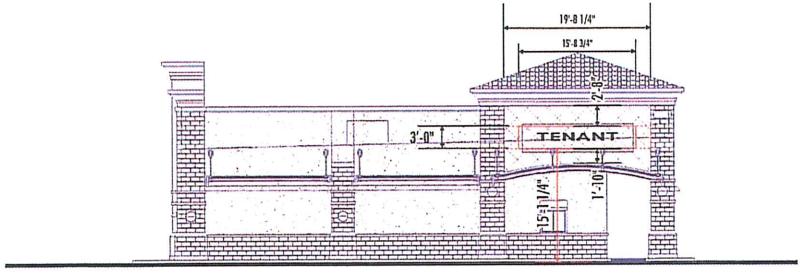

EAST

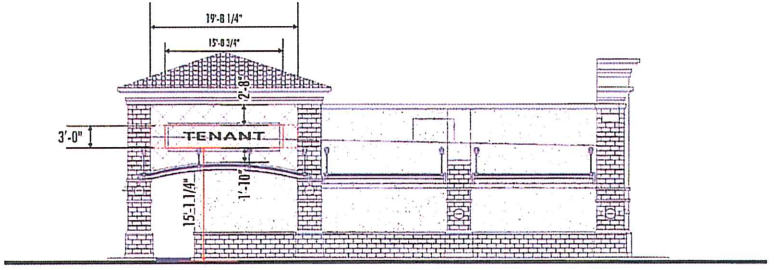

WEST

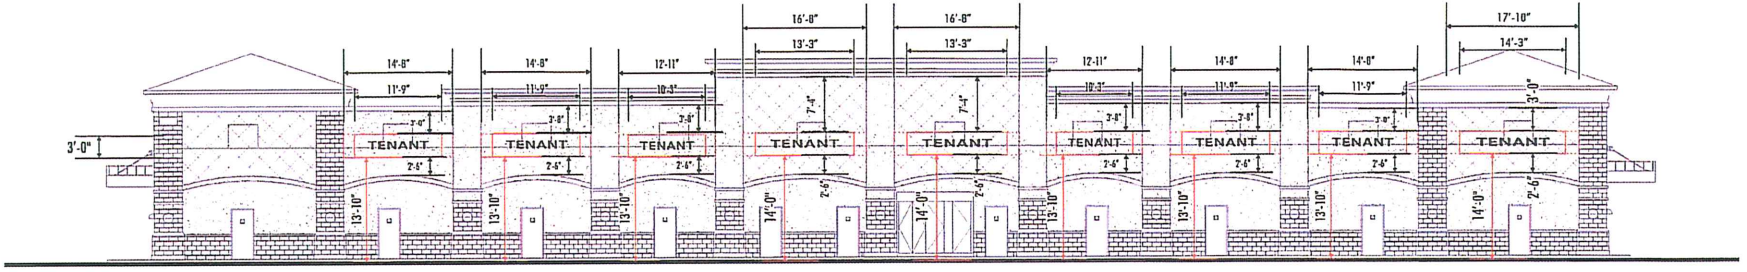

RELATIVE SCALE 1/16" = 1'-0"

NORTH