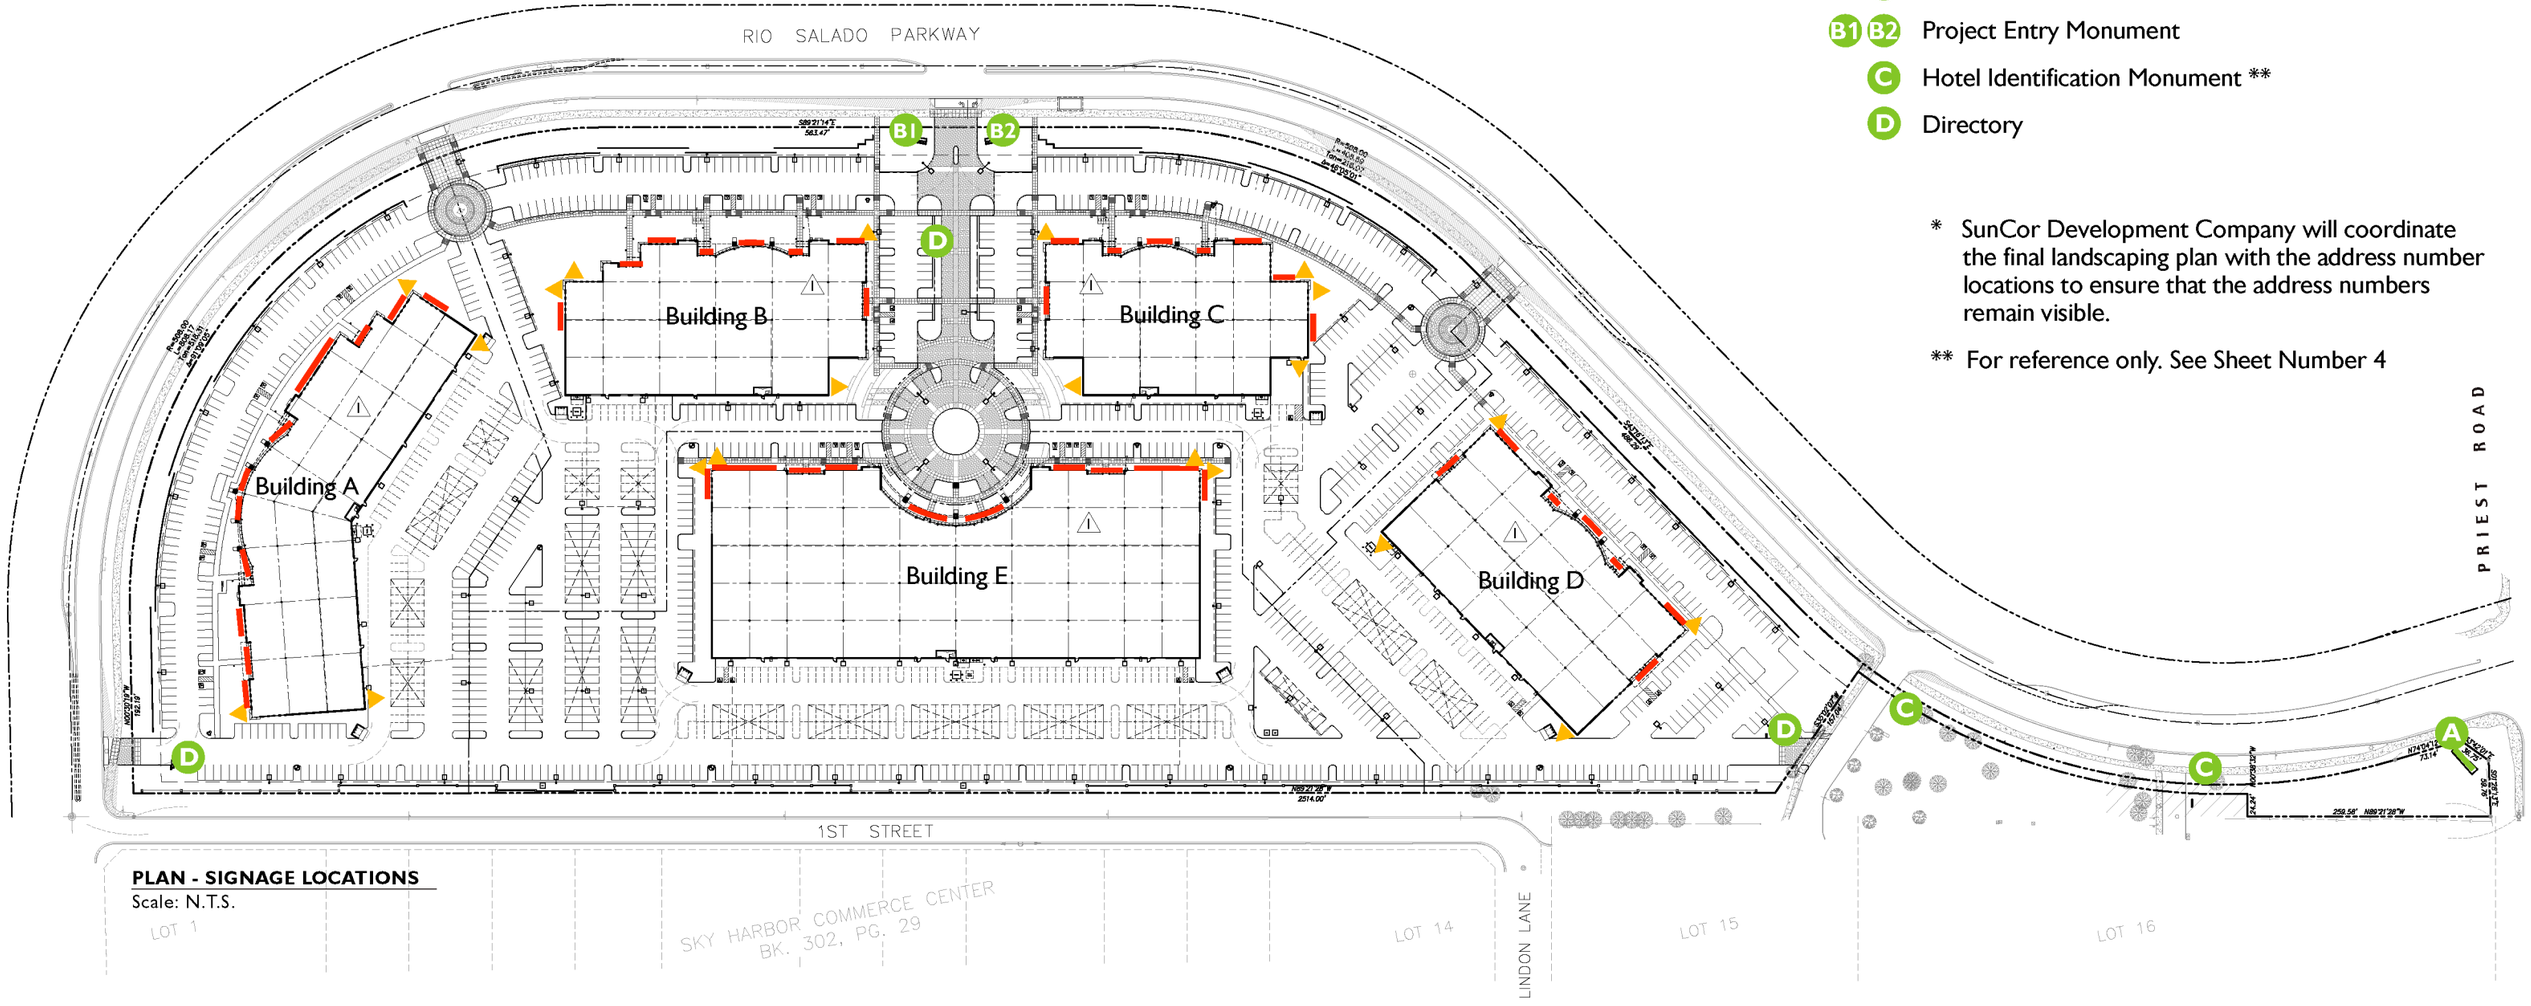

Tenant Signage

Address Numbers*

A Main Monument

B1 B2 Project Entry Monument

C Hotel Identification Monument **

D Directory

* SunCor Development Company will coordinate the final landscaping plan with the address number locations to ensure that the address numbers remain visible.

** For reference only. See Sheet Number 4

PLAN - SIGNAGE LOCATIONS

Scale: N.T.S.