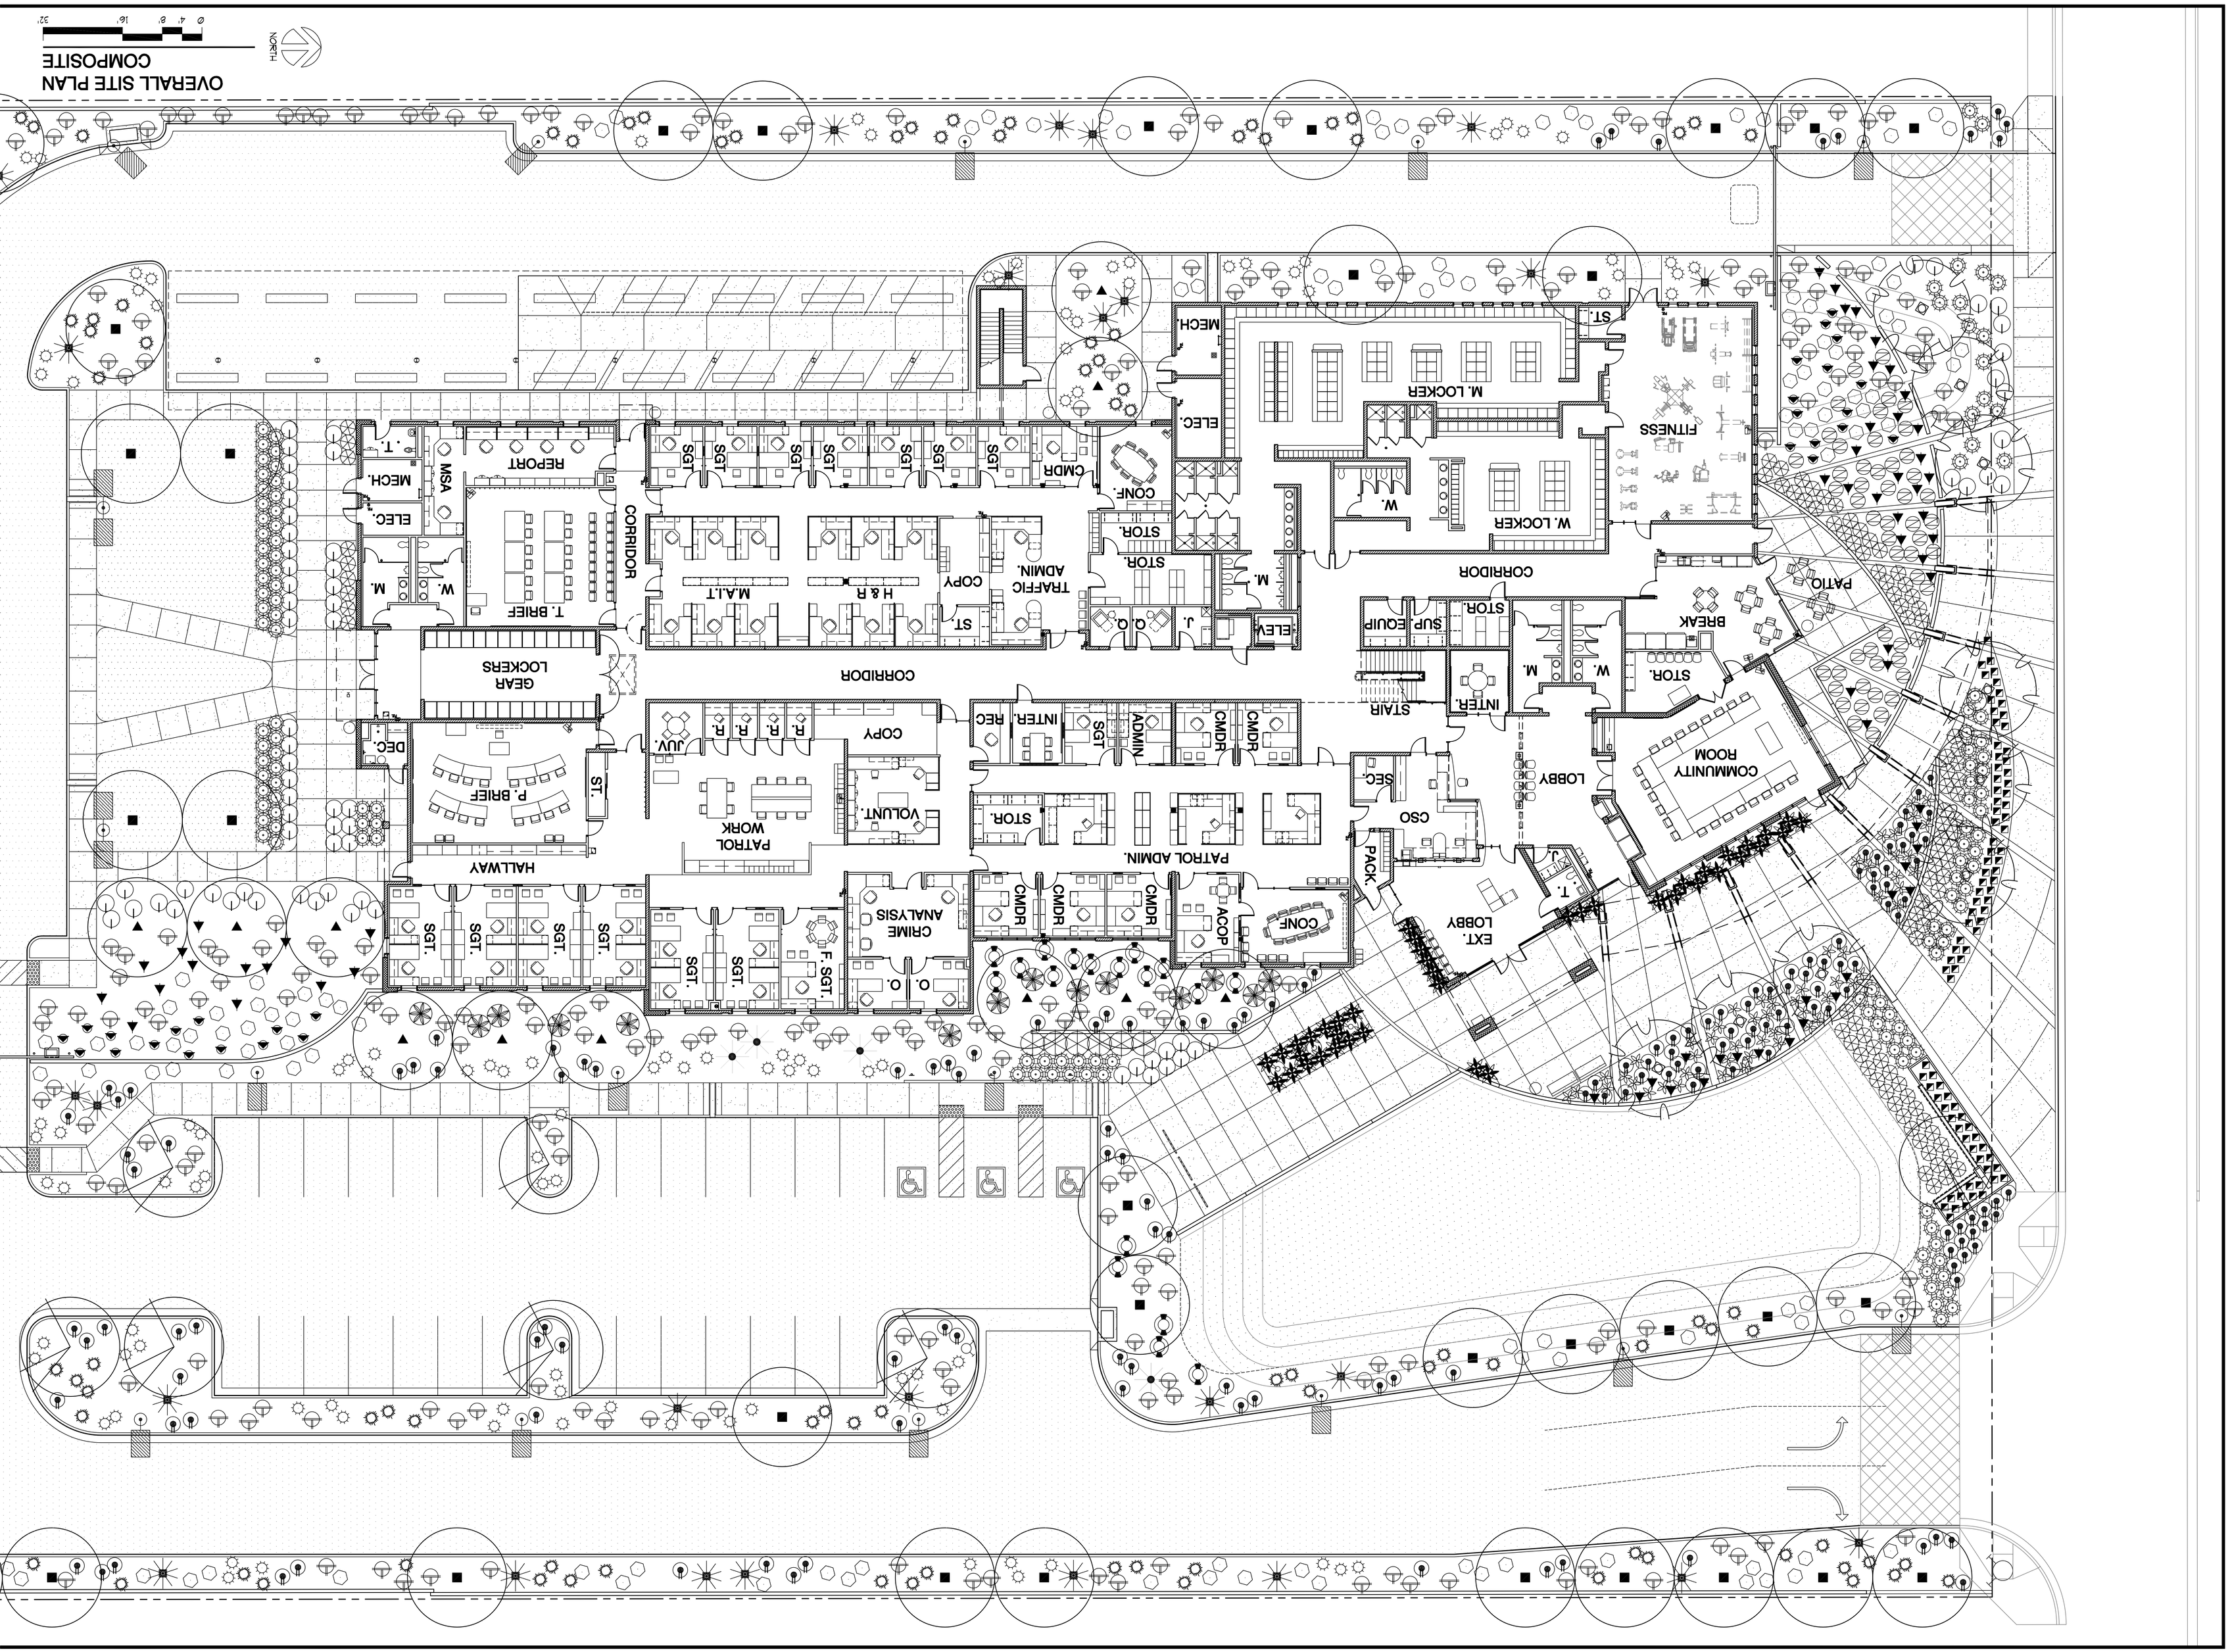
OVERALL SITE PLAN
COMPOSITE
NORTH
0 4' 8' 16' 32'
M. LOCKER
W. LOCKER
FITNESS
CORRIDOR
BREAK
PATIO
COMMUNITY ROOM
LOBBY
EXT. LOBBY
STAIR
SUP. EQUIP
INTER.
CSO
PACK.
SEC.
ACOP
CONF.
CMDR
ADMIN
INTER. REC
PATROL ADMIN.
STOR.
VOLUNT.
PATROL WORK
COPY
JUV.
R.
F. SGT.
CRIME ANALYSIS
O.
HALLWAY
P. BRIEF
ST.
DEC.
GEAR LOCKERS
T. BRIEF
REPORT
MSA
MECH.
ELEC.
M.
W.
SGT.
CORRIDOR
M.A.I.T
H & R
TRAFFIC ADMIN.
Q.
J.
ELEV.
CONF.
STOR.
CMDR
ST.
ELEC.
MECH.
ST.