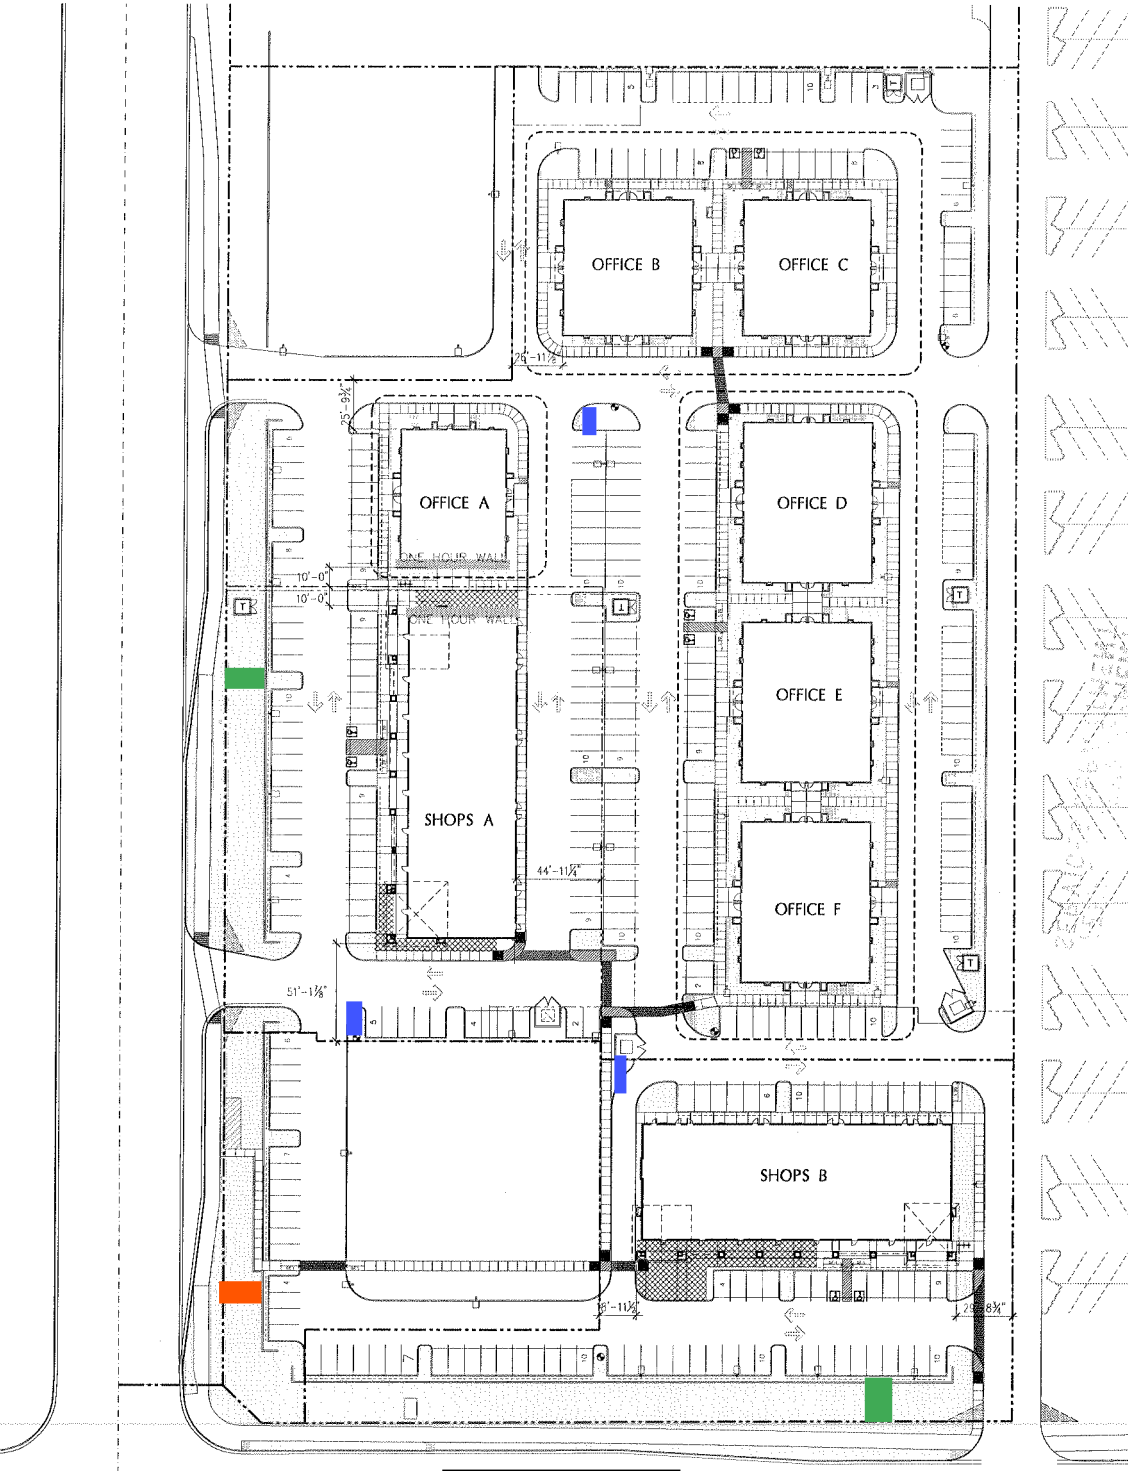

WARNER VILLAGE