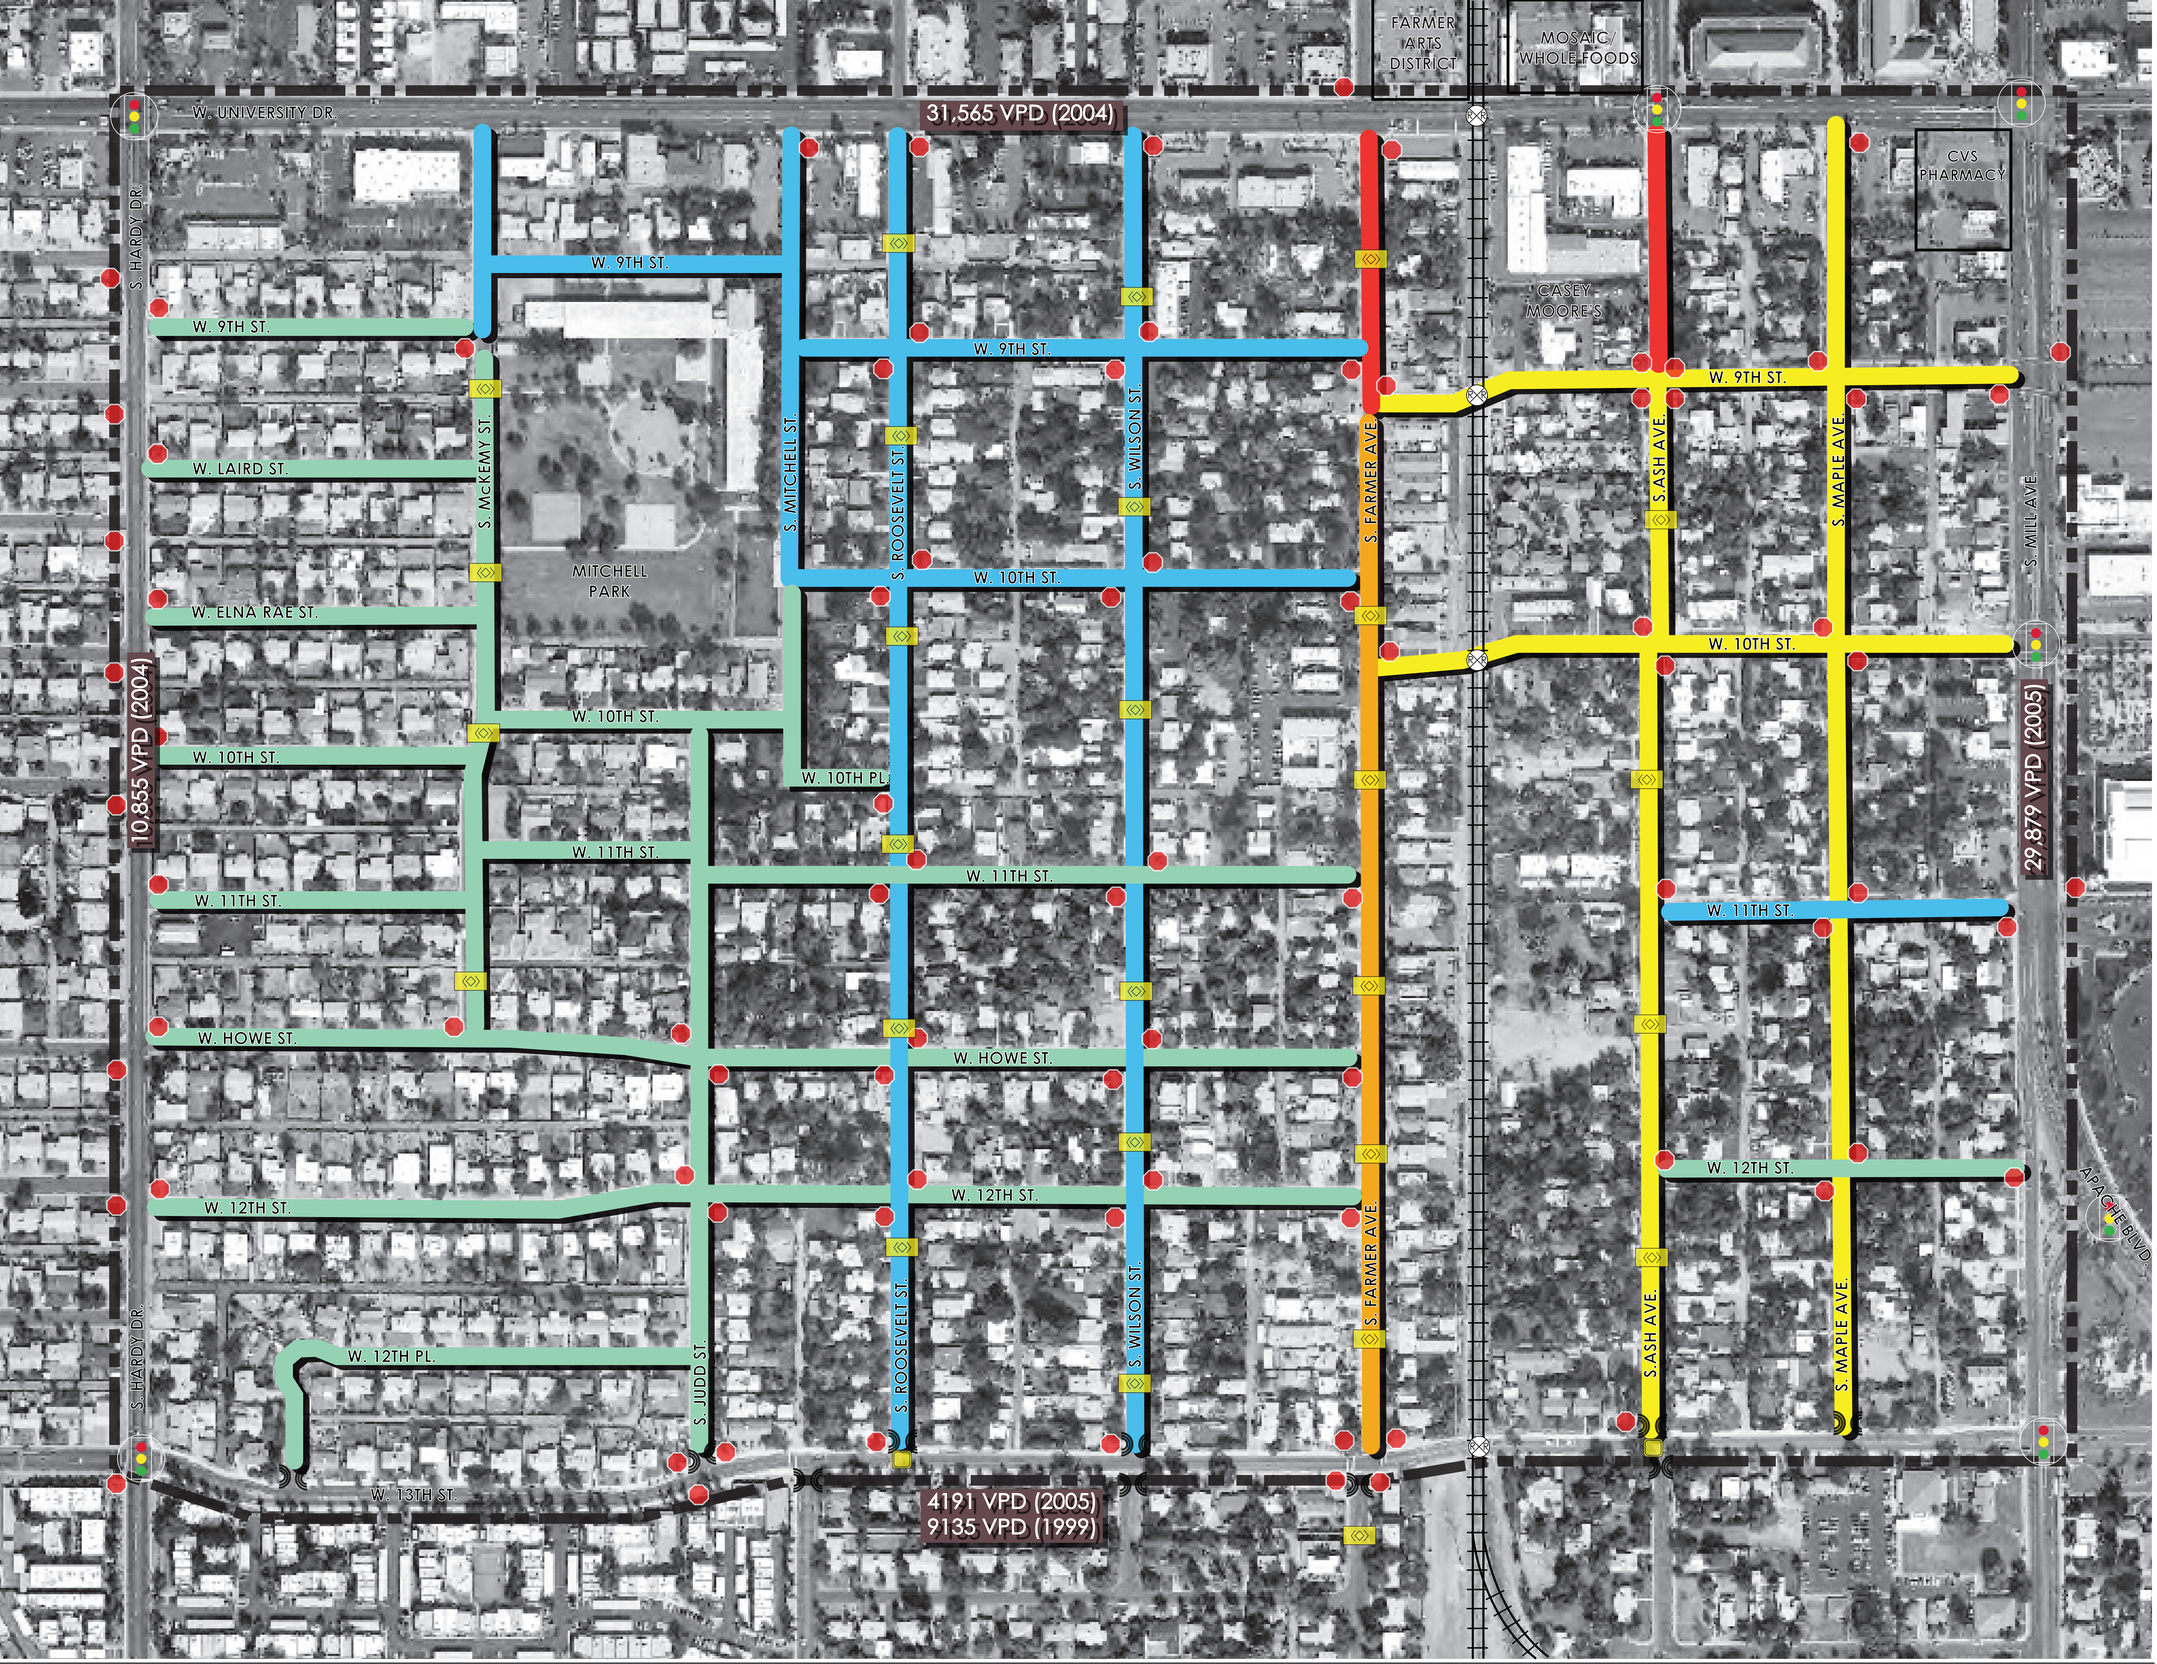

EXISTING TRAFFIC CONTROL

- STOP SIGN
- TRAFFIC SIGNAL
- SPEED TABLE
- SPEED HUMP
- BULBOUT
- LANDSCAPED PLANTER
- RAILROAD CROSSING ARMS

AVERAGE VOLUME

- >500 VEHICLES PER DAY (VPD)
- 500 - 999
- 1000 - 1499
- 1500 -1999
- 2000 +

*COUNTS TAKEN OVER A 72 HOUR PERIOD (9.13.07 - 9.15.07).
SOURCE: TRAFFIC RESEARCH AND ANALYSIS, INC

LEGEND

- SOUTHERN PACIFIC RAILROAD
- PROPOSED DEVELOPMENT
- STUDY AREA

0 50 100' 200'
NORTH

MAPLE ASH & MITCHELL PARK (EAST / WEST) NEIGHBORHOOD TRAFFIC CALMING

DECEMBER 2007

TRAFFIC COUNTS

CITY OF TEMPE ARIZONA
tim tempe in motion
ADYEDESIGN