PAPAGO PARKWAY NO. 6

A SUBDIVISION OF A PART OF LOT 9, AND A PART OF THE E 1/2, SW 1/4, SECTION 3, T.1N., R.4E., G.&S.R., B.&M., MARICOPA COUNTY, ARIZONA

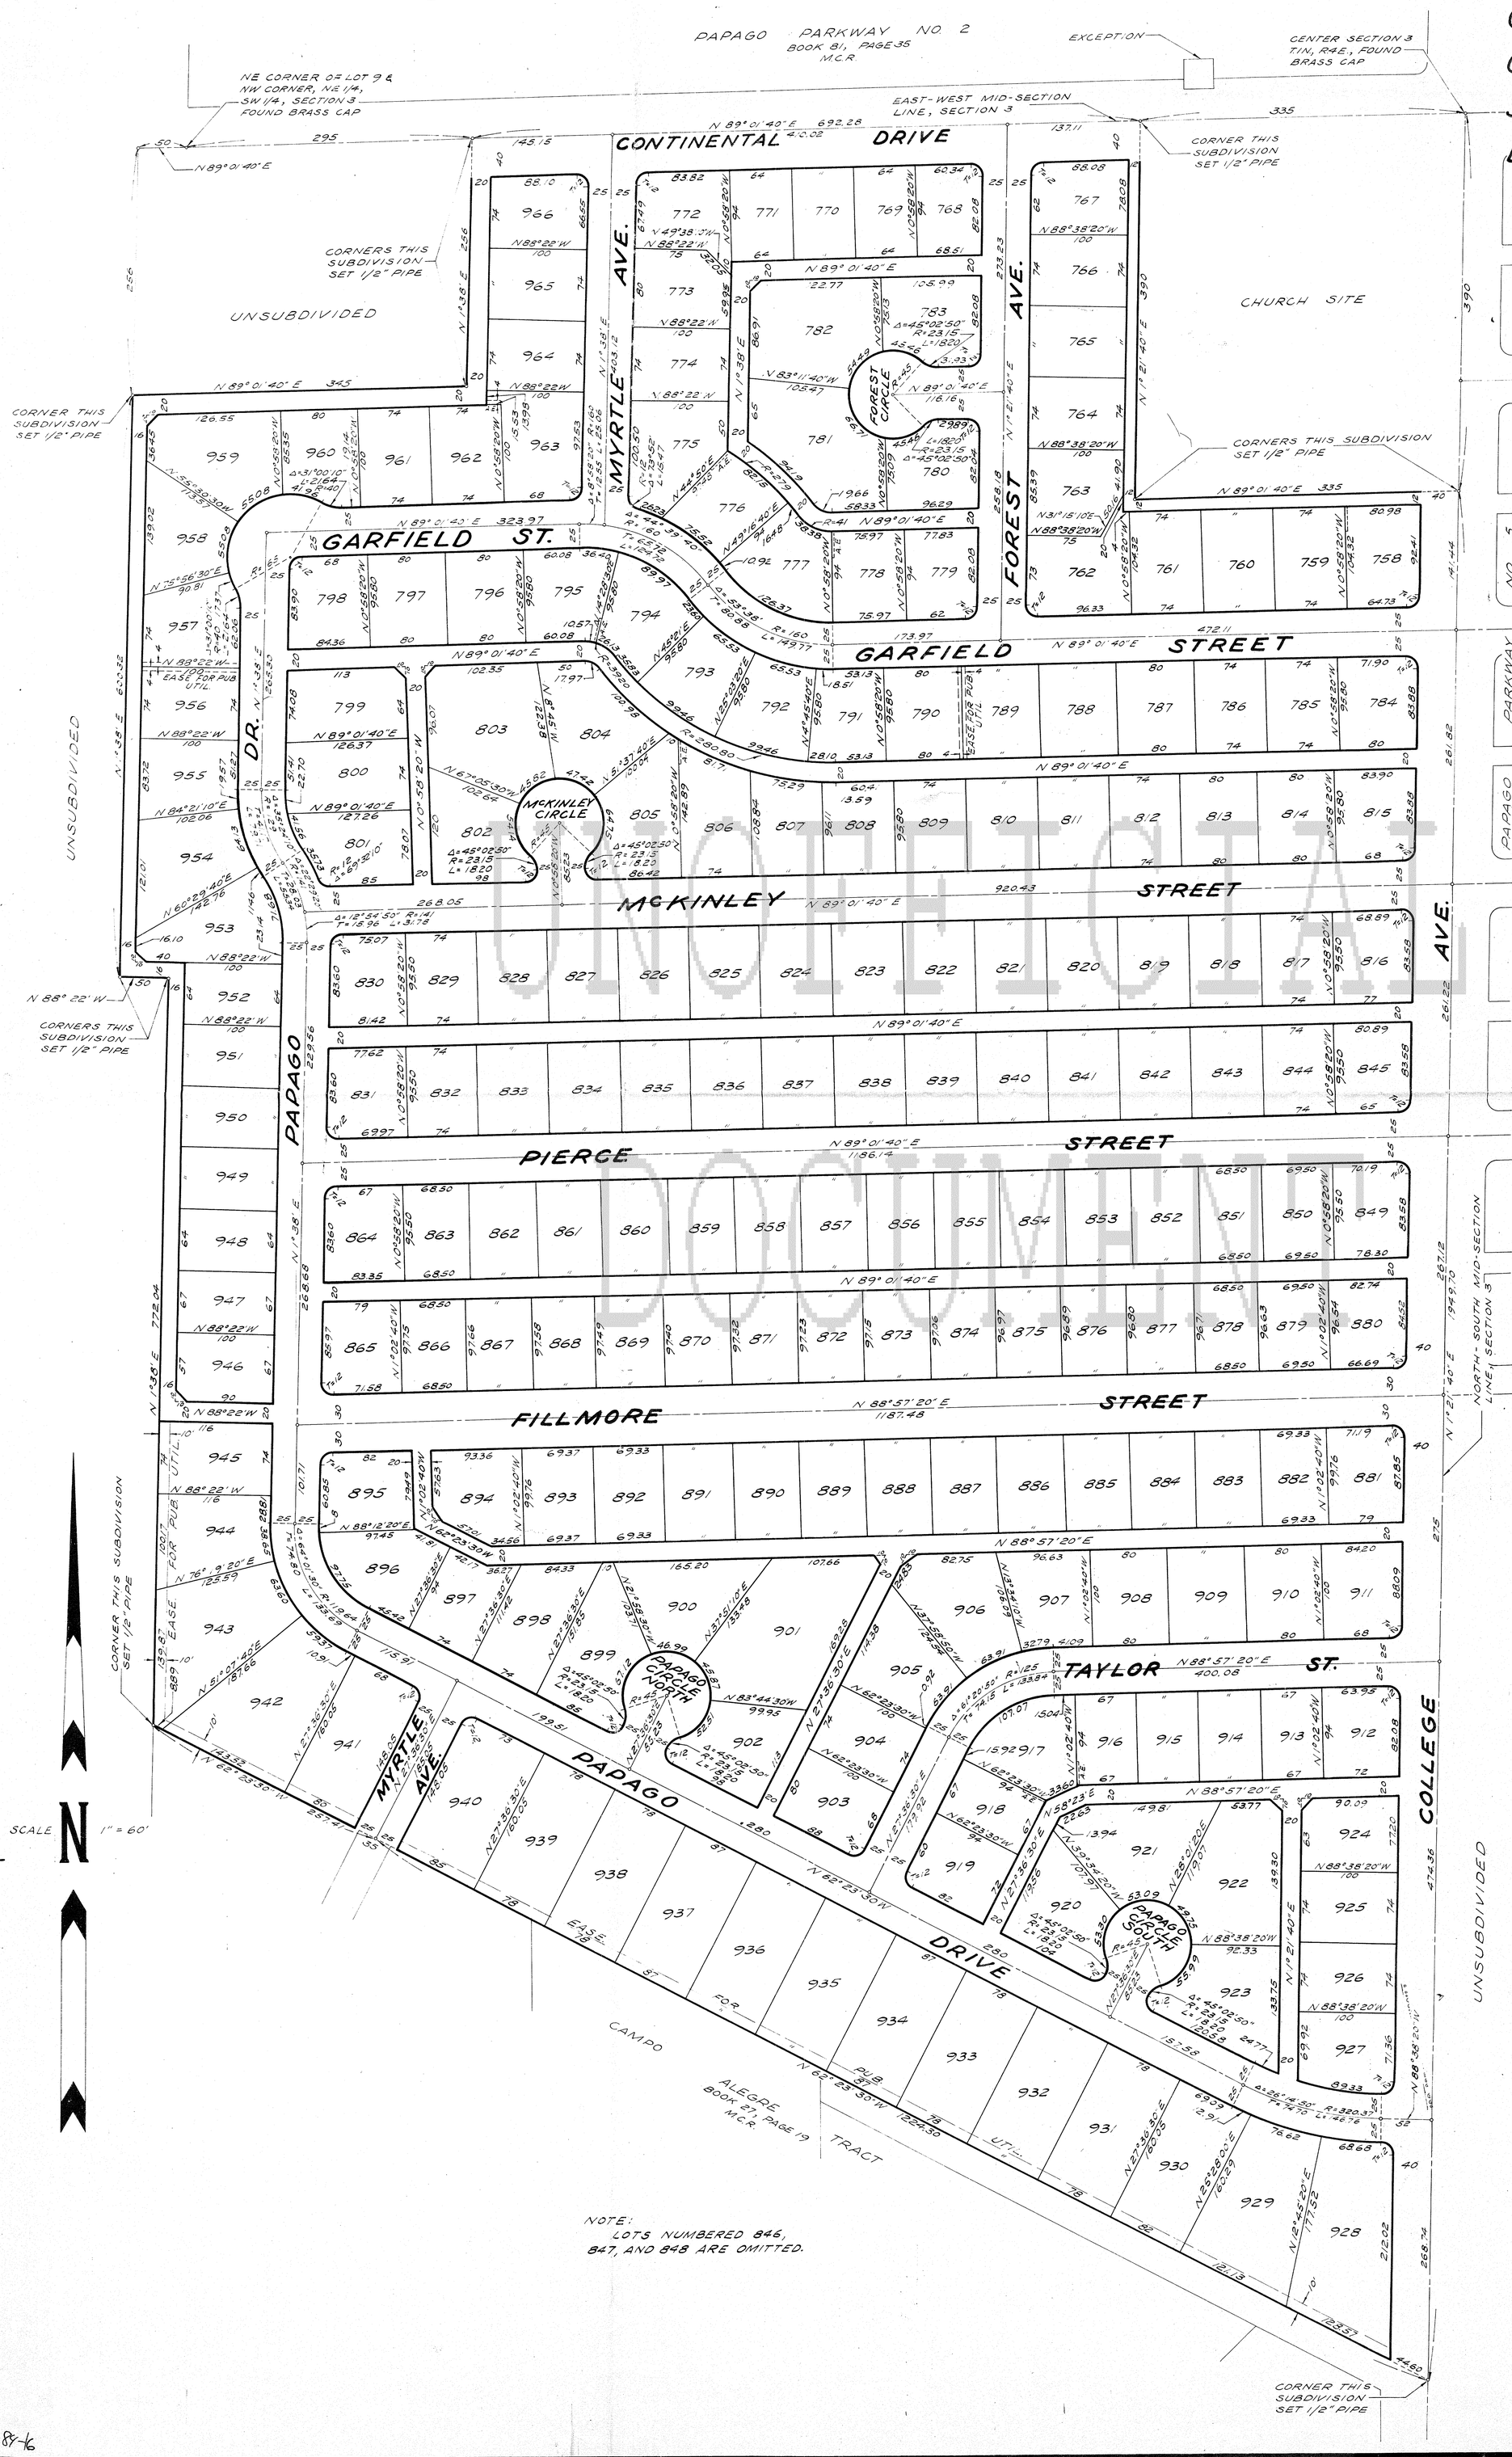

DEDICATION

KNOW ALL MEN BY THESE PRESENTS:
THAT THE PHOENIX TITLE AND TRUST COMPANY, AN ARIZONA CORPORATION, AS TRUSTEE, HAS SUBDIVIDED UNDER THE NAME OF PAPAGO PARKWAY NO. 6, A PART OF LOT 9, AND PART OF THE E 1/2, SW 1/4, SEC 3, T.1N., R.4E. G&S.R., B&M., MARICOPA COUNTY, ARIZONA, AS SHOWN PLATTED HEREON AND HEREBY PUBLISHES THIS PLAT AS AND FOR THE PLAT OF SAID PAPAGO PARKWAY NO. 6, AND HEREBY DECLARES THAT SAID PLAT SETS FORTH THE LOCATIONS AND GIVES THE DIMENSIONS OF THE LOTS, STREETS, AND ALLEYS, CONSTITUTING SAME, AND THAT EACH LOT AND STREET SHALL BE KNOWN BY THE NUMBER OR NAME GIVEN EACH RESPECTIVELY, ON SAID PLAT, AND HEREBY DEDICATES TO THE PUBLIC, FOR USE AS SUCH, THE STREETS AND ALLEYS SHOWN ON SAID PLAT AND INCLUDED IN THE ABOVE DESCRIBED PREMISES. EASEMENTS DEDICATED FOR PURPOSES SHOWN.

IN WITNESS WHEREOF: THE PHOENIX TITLE AND TRUST COMPANY, AS TRUSTEE, HAS HEREUNTO CAUSED ITS CORPORATE NAME TO BE SIGNED AND ITS CORPORATE SEAL TO BE AFFIXED AND THE SAME TO BE ATTESTED BY THE SIGNATURES OF R. Brehmer, ITS ASSISTANT VICE PRESIDENT AND Virginia Quackenbush, ITS ASSISTANT SECRETARY, THEREUNTO DULY AUTHORIZED.

PHOENIX TITLE AND TRUST COMPANY
TRUSTEE

BY: R. Brehmer
Assistant VICE PRESIDENT

ATTEST: Virginia Quackenbush
ASSISTANT SECRETARY

ACKNOWLEDGEMENT

STATE OF ARIZONA
COUNTY OF MARICOPA S.S.

ON THIS, THE 23rd DAY OF July, 1959, BEFORE ME, THE UNDERSIGNED OFFICER, PERSONALLY APPEARED R. Brehmer AND Virginia Quackenbush, WHO ACKNOWLEDGED THEMSELVES TO BE ASSISTANT VICE PRESIDENT AND ASSISTANT SECRETARY, RESPECTIVELY, OF THE PHOENIX TITLE AND TRUST COMPANY, A CORPORATION, AND ACKNOWLEDGED THAT THEY, AS SUCH OFFICERS, RESPECTIVELY, BEING AUTHORIZED SO TO DO, EXECUTED THE FOREGOING INSTRUMENT FOR THE PURPOSE THEREIN CONTAINED BY SIGNING THE NAME OF THE CORPORATION, AS TRUSTEE, BY THEMSELVES, AS SUCH OFFICERS, RESPECTIVELY.

IN WITNESS WHEREOF: I HEREUNTO SET MY HAND AND OFFICAL SEAL.

MY COMMISSION EXPIRES: 4/2/60

Helen Ware
NOTARY PUBLIC

APPROVAL

APPROVED BY THE CITY COUNCIL OF THE CITY OF TEMPE, ARIZONA THIS 23rd DAY OF July 1959.

MAYOR

ATTEST: E.M. Barbe
CITY CLERK

CERTIFICATE

THIS IS TO CERTIFY THAT THE SURVEY AND SUBDIVISION OF THE PREMISES DESCRIBED AND PLATTED HEREON WERE MADE UNDER MY DIRECTION DURING THE MONTH OF JULY, 1959.

REGISTERED LAND SURVEYOR

TYPICAL ANCHOR EASEMENT

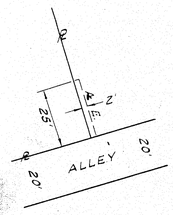

126826

FEE NUMBER:
Nature of Instrument
Indexed In
Date of Instr.
Other Index Cards Needed
Detail Department?

STATE OF ARIZONA
County of Maricopa } ss

I hereby certify that the within instrument was filed and recorded at request of Phoenix Title & Trust Co.
JUL 30 1959 2:44 P.M.
in Docket 6884 page 16
Witness my hand and official seal the day and year aforesaid.
H. G. "Kelly" Moore
County Recorder
By Elsie Moss
Deputy Recorder

Maddock & Associates
ENGINEERS SURVEYORS
JOB NO. 2-581211

84-16

1-11-43

UNOFFICIAL DOCUMENT