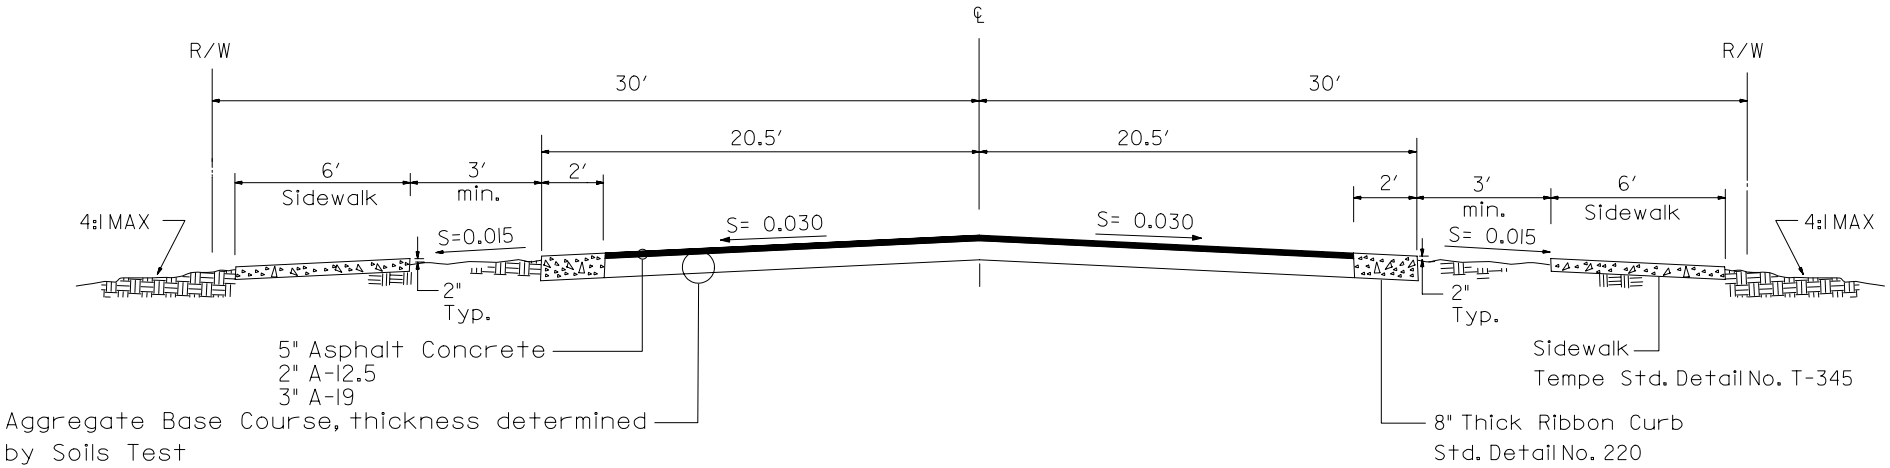

C-1 RESIDENTIAL COLLECTOR STREET
(OTHER THAN MIDSECTION LINE)

APPROVED: _____ _____
DEPUTY PUBLIC WORKS MANAGER
CITY ENGINEER
DATE

CITY OF TEMPE PUBLIC WORKS DEPARTMENT	STREET CROSS-SECTION (RIBBON CURB)	DETAIL T-316 REVISED 2007