# Scottsdale Road Striping Plan - Curry Road to Continental Drive

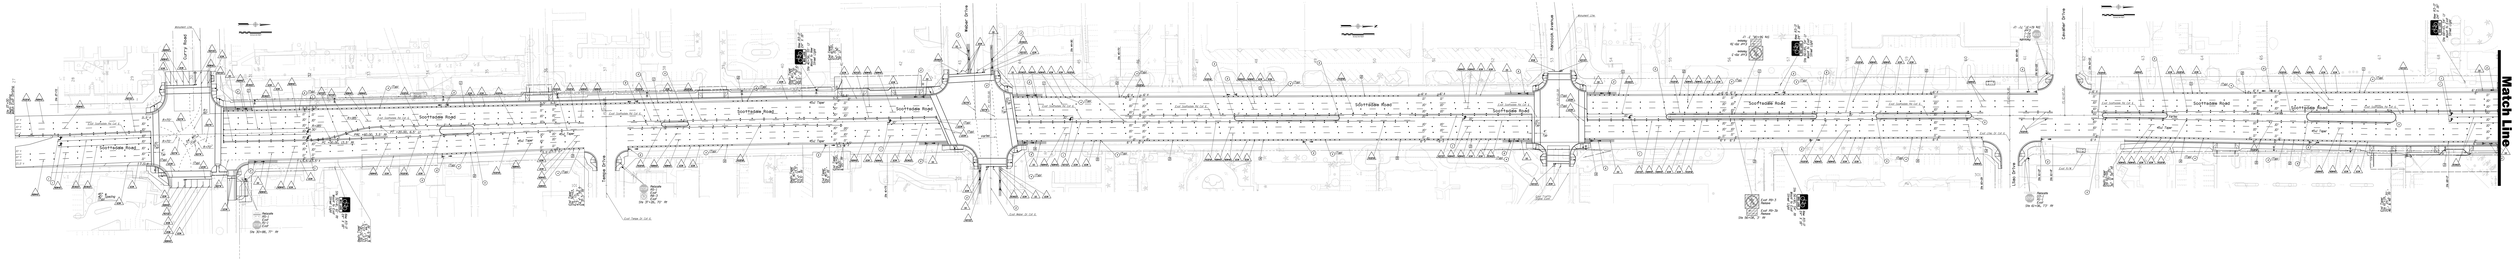


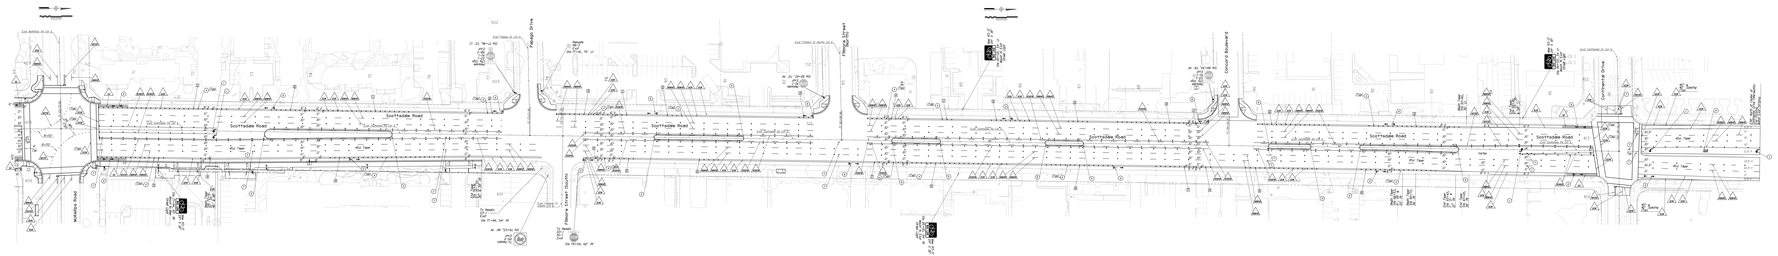


## Striping Legend

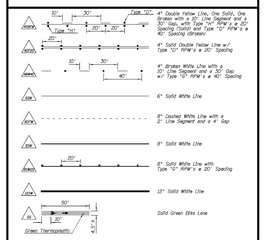


## Raised Plastic Curbing Dimensioning & Spacing

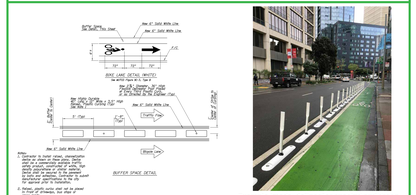




**Example image, delineator spacing and green paint will vary along the corridor**

Tempe