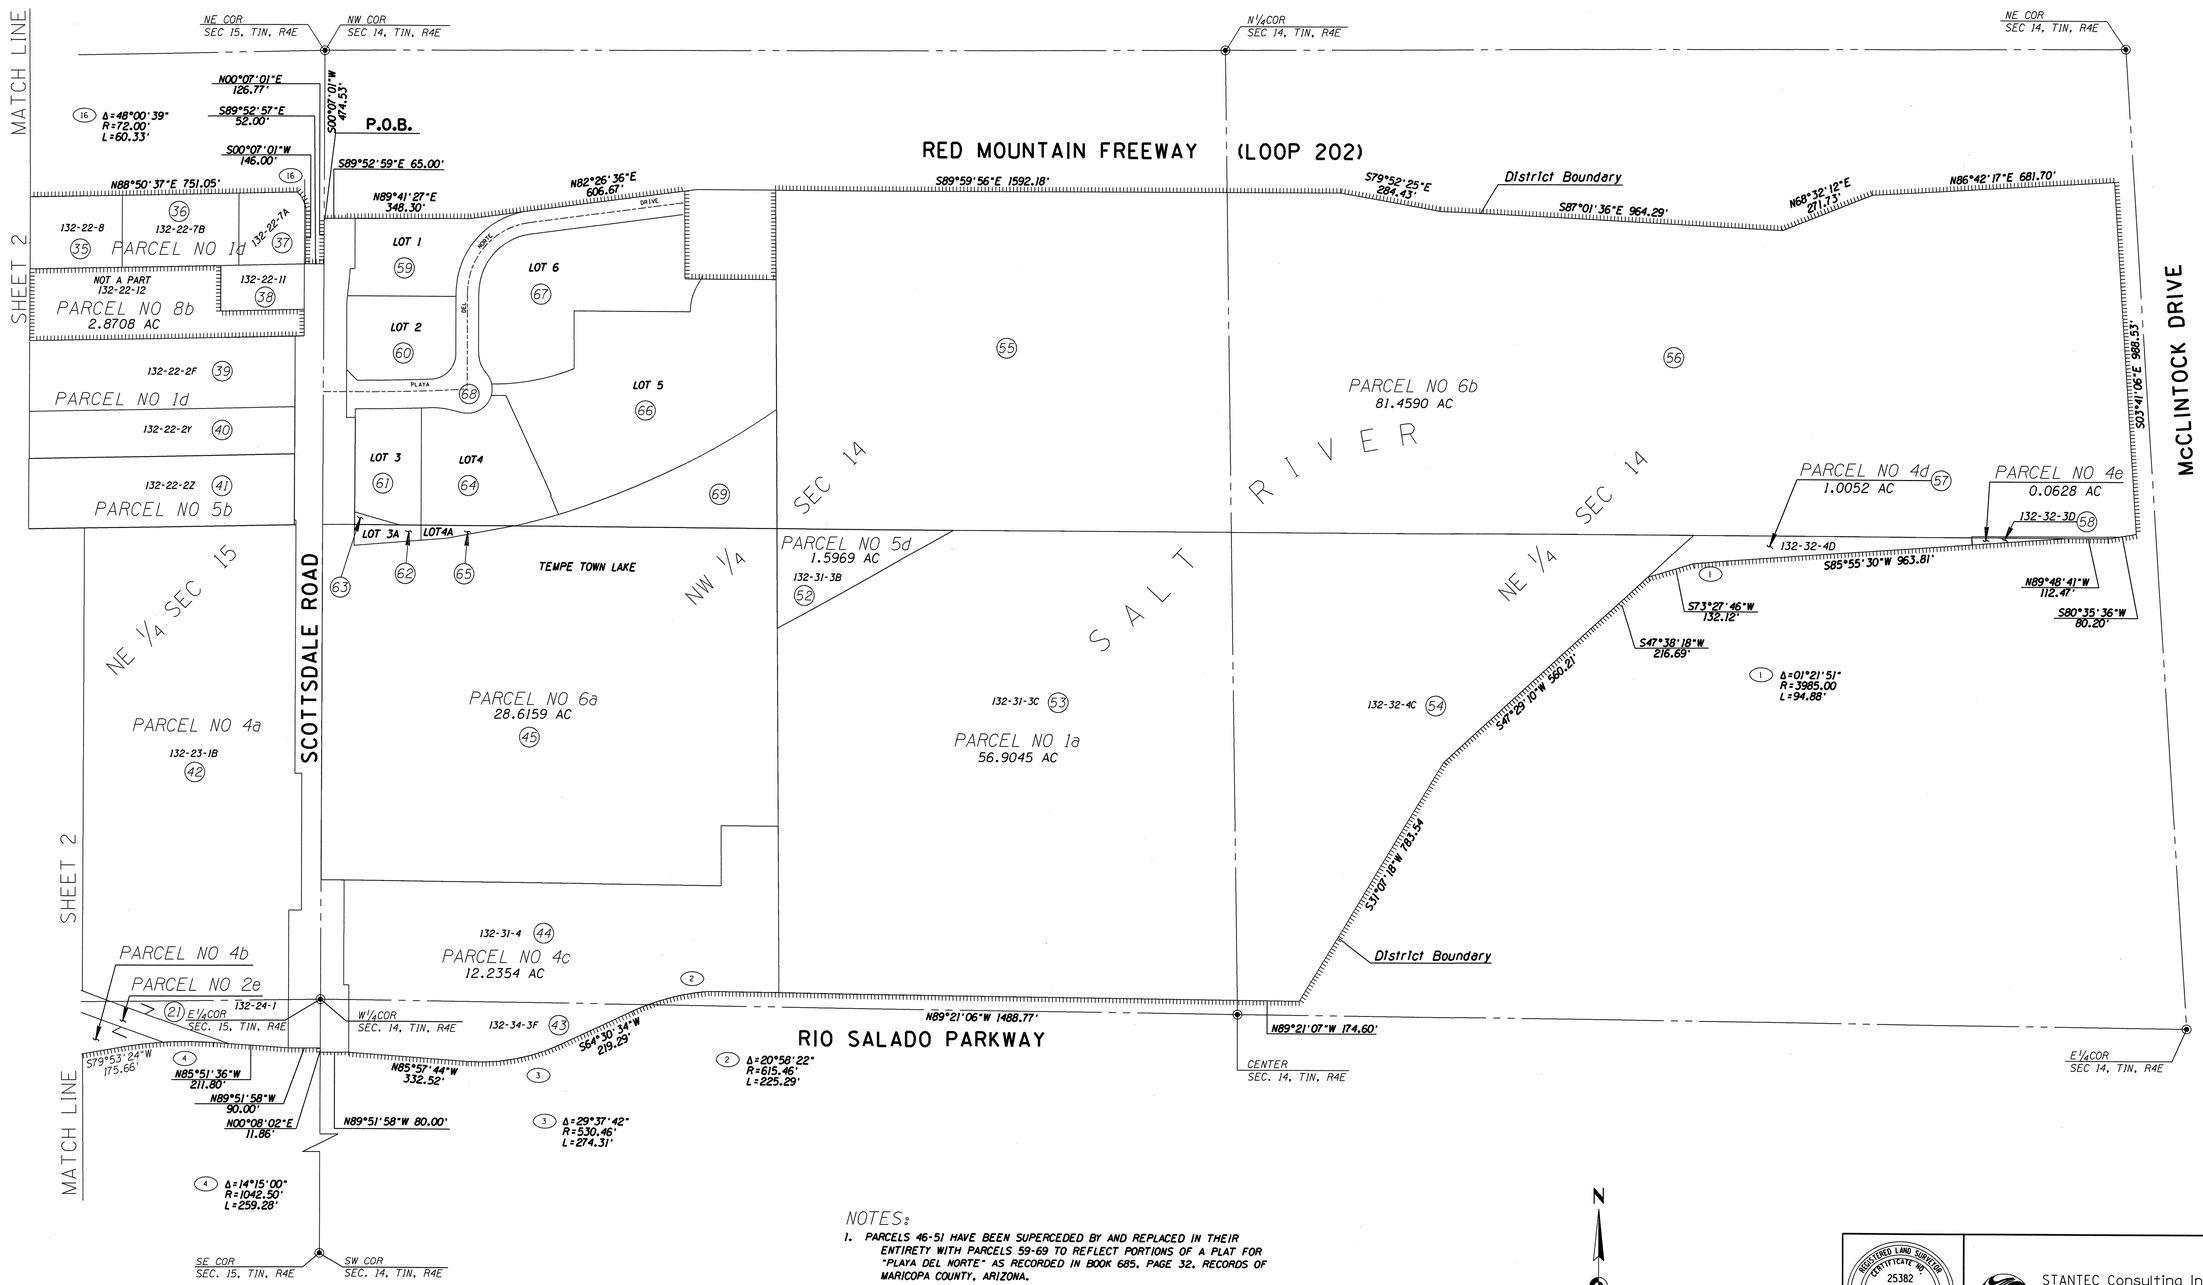

NOTES:

1. PARCELS 46-51 HAVE BEEN SUPERCEDED BY AND REPLACED IN THEIR ENTIRETY WITH PARCELS 59-69 TO REFLECT PORTIONS OF A PLAT FOR "PLAYA DEL NORTE" AS RECORDED IN BOOK 685, PAGE 32, RECORDS OF MARICOPA COUNTY, ARIZONA.
2. PARCEL 45 (Parcel No. 6a) HAS BEEN REVISED TO REFLECT NEW ACREAGE ONLY.
3. PARCEL 63 IS NOT A PART OF THE COMMUNITY FACILITIES DISTRICT AND IS CURRENTLY OWNED BY THE MARICOPA FLOOD CONTROL DISTRICT.

REGISTERED LAND SURVEYOR CERTIFICATE NO. 25382 JERRY L. CHAMBERLIN Date Signed ARIZONA, U.S.A.

STANTEC Consulting Inc.
8211 South 48th Street
Phoenix, AZ. 85044
Tel. (602) 438-2200

DEPARTMENT OF PUBLIC WORKS
CITY OF TEMPE
DIVISION OF ENGINEERING
P.O. BOX 5002 TEMPE, ARIZONA 85283

CHECKED:	RIO SALADO TOWN LAKE	DATE AUG 04
DESIGNED: S L	COMMUNITY FACILITIES DISTRICT	PROJECT NO.
DRAWN: RSS	PROJECT NO 946523	956649
SCALE: 1"=200'		SHT 3 OF3

E:/DRAFT/USTATION/DSD/SOLADO1.DGN