SOUTHERN PLAZA - North Elevation
Location: 840 E. Southern Ave, Tempe, AZ

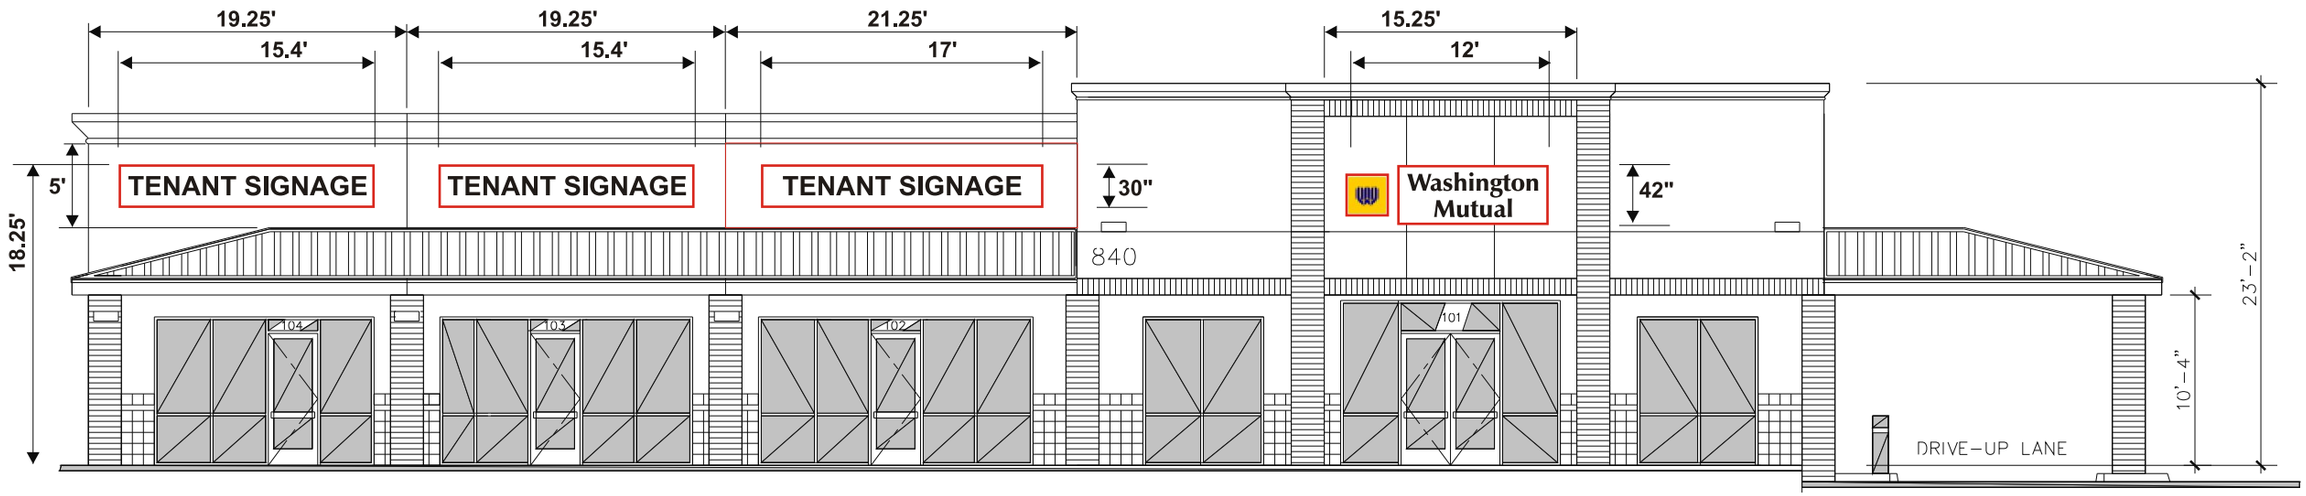

North Elevation

Scale 3/32" = 1'-0"

Nationwide Sign Systems
Arizona Commercial Signs

SCALE: 3/32" = 1'-0"
DATE: 10/01/04
SIGN DESIGN:
ELEV:
SIGNATURE:

www.arizonacommercialsigns.com • 4018 E. WINSLOW • PHOENIX, AZ 8504 • OFF: (480) 921-9900 • FAX: (602)437-8073